

SHEET	DESCRIPTION	DRAWING	STATION
1	TITLE SHEET		
2	TYPICAL SECTION		
3-9	PLAN AND PROFILE		
10	STD. 2-WAY DIVERSION BOX	V-376	
11	2' X 2' " " "	E-899	675+91
12	2' X 2' " " "	E-899	675+91
13	STD. 2-WAY DIV. BOX	V-376	
14-15	" HIGHWAY SIGNS	B-95,162	
16	" F.A. AND R/W MARKERS	M-45	
17-18	X-SECTIONS		

INDEX TO SHEETS F-84(3)

SHEET	DESCRIPTION	DRAWING	STATION
1	TITLE SHEET		
2	TYPICAL SECTION		
3-9	PLAN AND PROFILE		
10	STD. 2-WAY DIVERSION BOX	V-376	
11-12	10'x 8'x 36.25' CONC. BOX	E-885	491+96
13-14	12' X 12' X 82.52' " " "	E-894	1270+42
15-16	STD. HIGHWAY SIGNS	B-95,162	
17-8	F.A. AND R/W MARKERS	M-45	
	R/W FENCE	M-45	
1-34	X-SECTIONS		

APPROVED: MAY 1950

STATE ROAD COMMISSION OF UTAH

W. L. Anderson
CHIEF ENGINEER

DEPARTMENT OF COMMERCE
BUREAU OF PUBLIC ROADS


RECOMMENDED FOR APPROVAL

DISTRICT ENGINEER — DATE

APPROVED

F-27

DIVISION ENGINEER — DATE

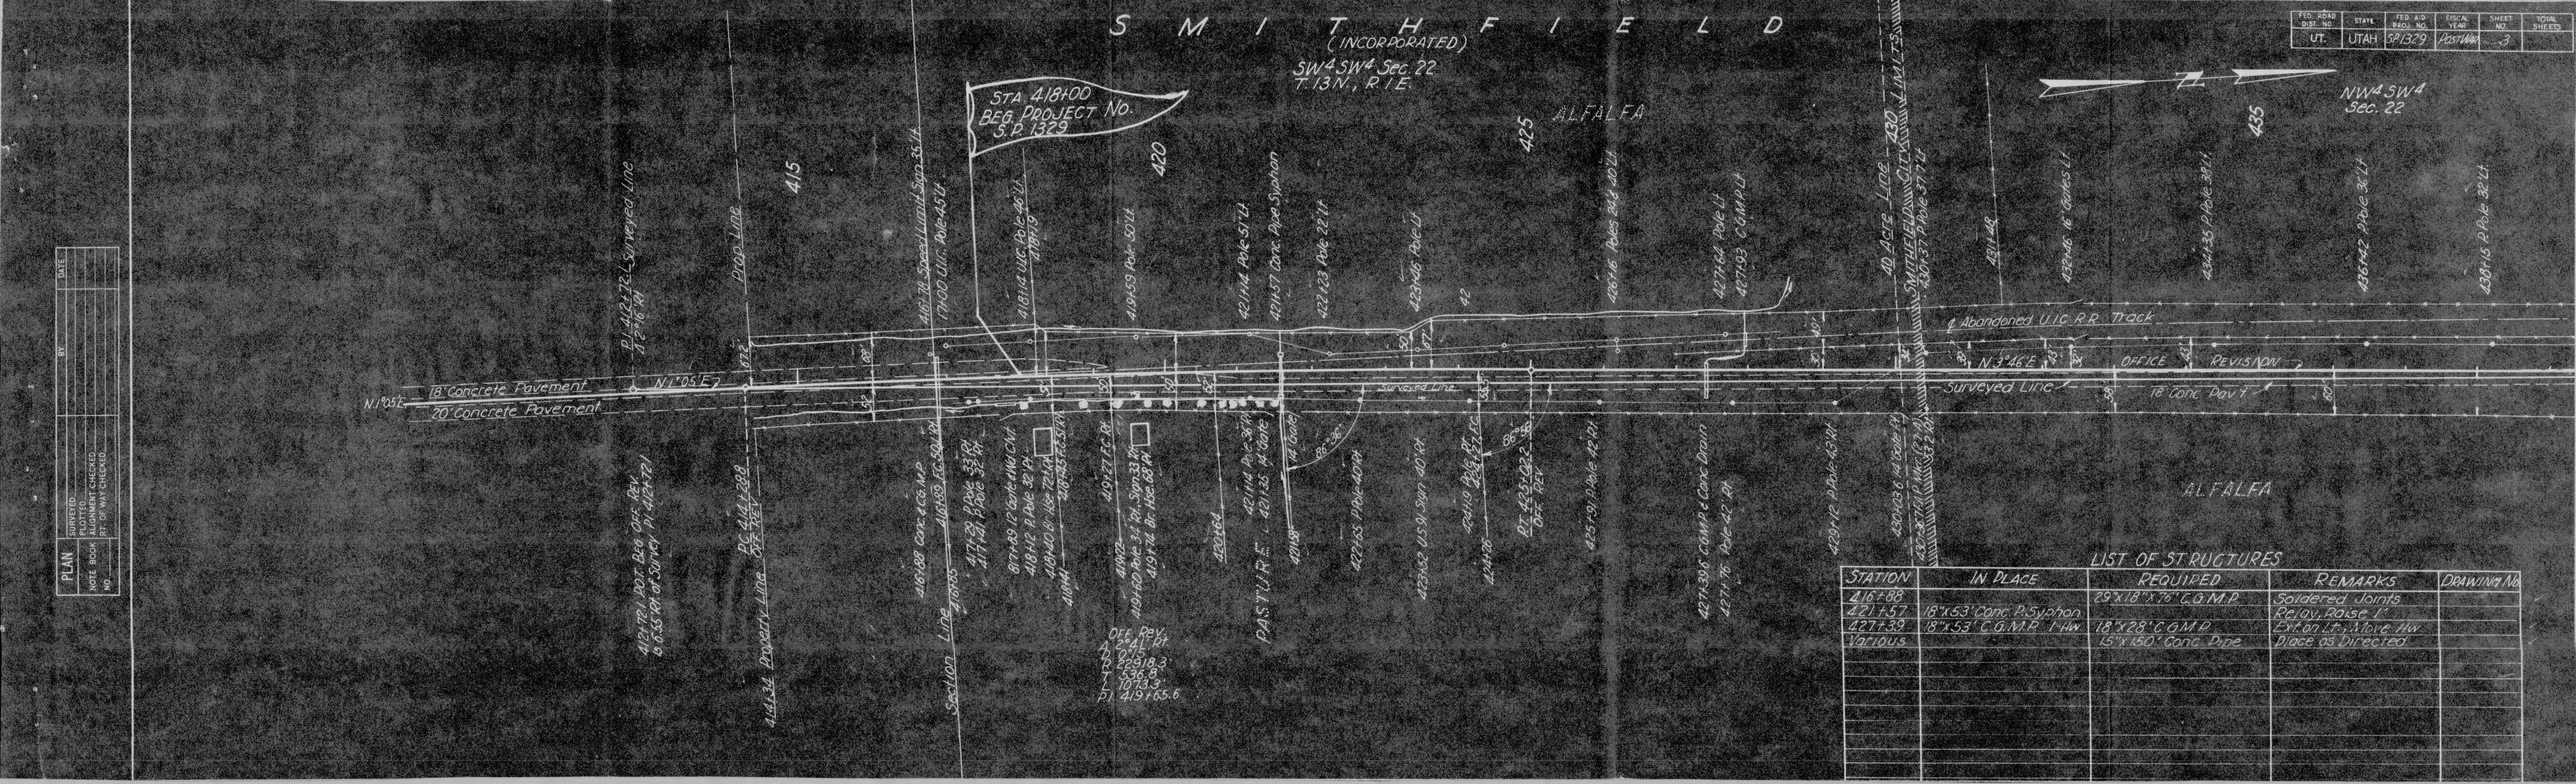


FED. ROAD DIST. NO.	STATE	FED. AID PROJ. NO.	FISCAL YEAR	SHEET NO.	TOTAL SHEETS
UT.	UTAH	SP1329	Post War	-3	

PLAN
SURVEYED
PLOTTED
NOTE BOOK
NO.
ALIGNMENT CHECKED
PT. OF WAY CHECKED
BY
DATE

LIST OF STRUCTURES

STATION	IN PLACE	REQUIRED	REMARKS	DRAWING No.
416+88		29"x18"x76" C.G.M.P.	Soldered Joints	
421+57	18"x53' Conc. P. Syphon		Reinv. Raise 1'	
427+39	18"x53' C.G.M.P. 1 Hw.	18"x29"C.G.M.P.	Ext. or L.F. Move Hw.	
Various		15"x150' Conc. Pipe	Place as Directed	

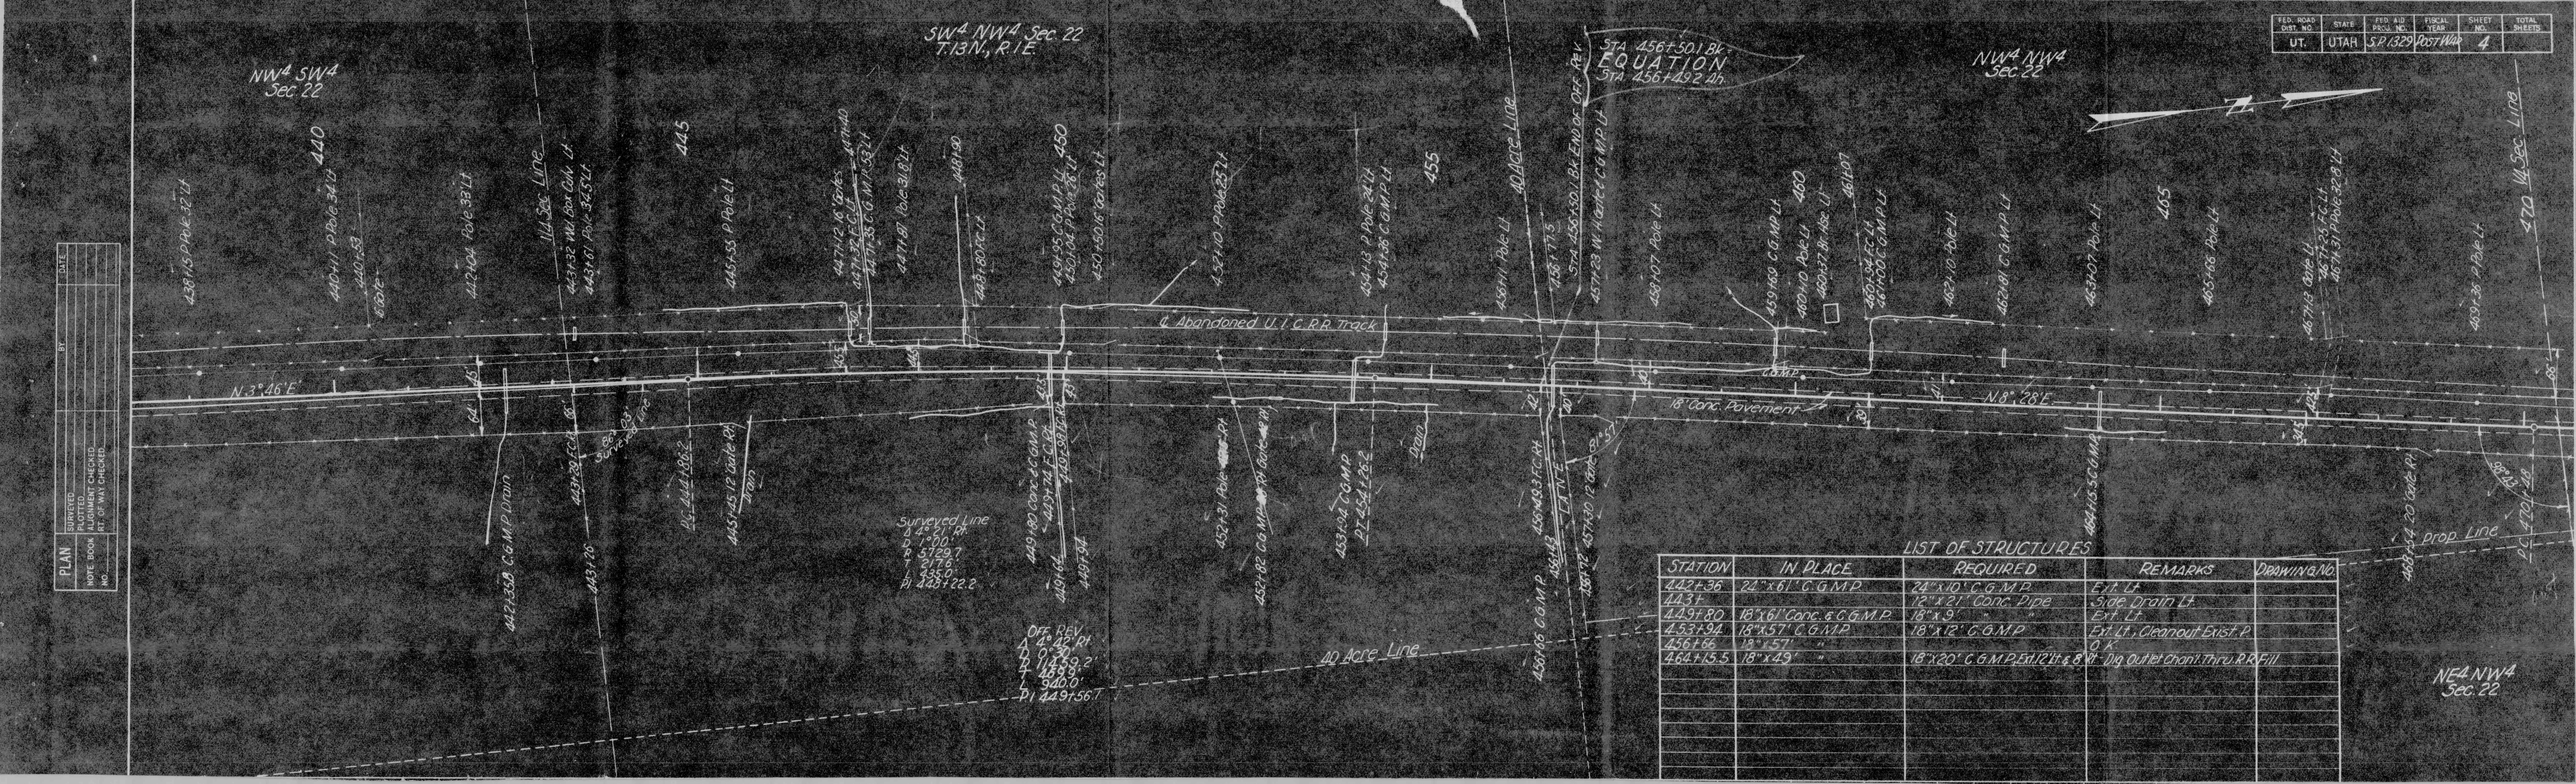

FED. ROAD DIST. NO.	STATE	FED. AID PROJ. NO.	FISCAL YEAR	SHEET NO.	TOTAL SHEETS
UT.	UTAH	S.P. 1329	Post War	4	

PLAN


DRAWN BY	DATE
PLOTTED	
NOTE BOOK	ALIGNMENT CHECKED
NO.	R/T. OF WAY CHECKED


LIST OF STRUCTURES

STATION	IN PLACE	REQUIRED	REMARKS	DRAWING NO.
442+36	24"x6' C.G.M.P.	24"x10' C.G.M.P.	8'± Lt.	
443+		12"x21" Conc. Pipe	Side Drain Lt.	
449+80	18"x61' Conc. & C.G.M.P.	18"x9' " "	Ext. Lt.	
453+94	18"x57' C.G.M.P.	18"x12' C.G.M.P.	Ext. Lt., Cleanout Exist. P.	
456+56	18"x57' "	" "	0'±	
464+15.5	18"x49' "	18"x20' C.G.M.P. Ext. 12'± & 8'	Dig Outlet Chan'l. Thru. R.R. Fill	

FED. ROAD DIST. NO.	STATE	FED. AID PROJ. NO.	FISCAL YEAR	SHEET NO.	TOTAL SHEETS
UT.	UTAH	S.P. 1329	Post War	5	

PLAN	SURVEYED	BY	DATE
	PLOTTED		
NOTE BOOK	ALIGNMENT CHECKED		
NO.	PT. OF WAY CHECKED		

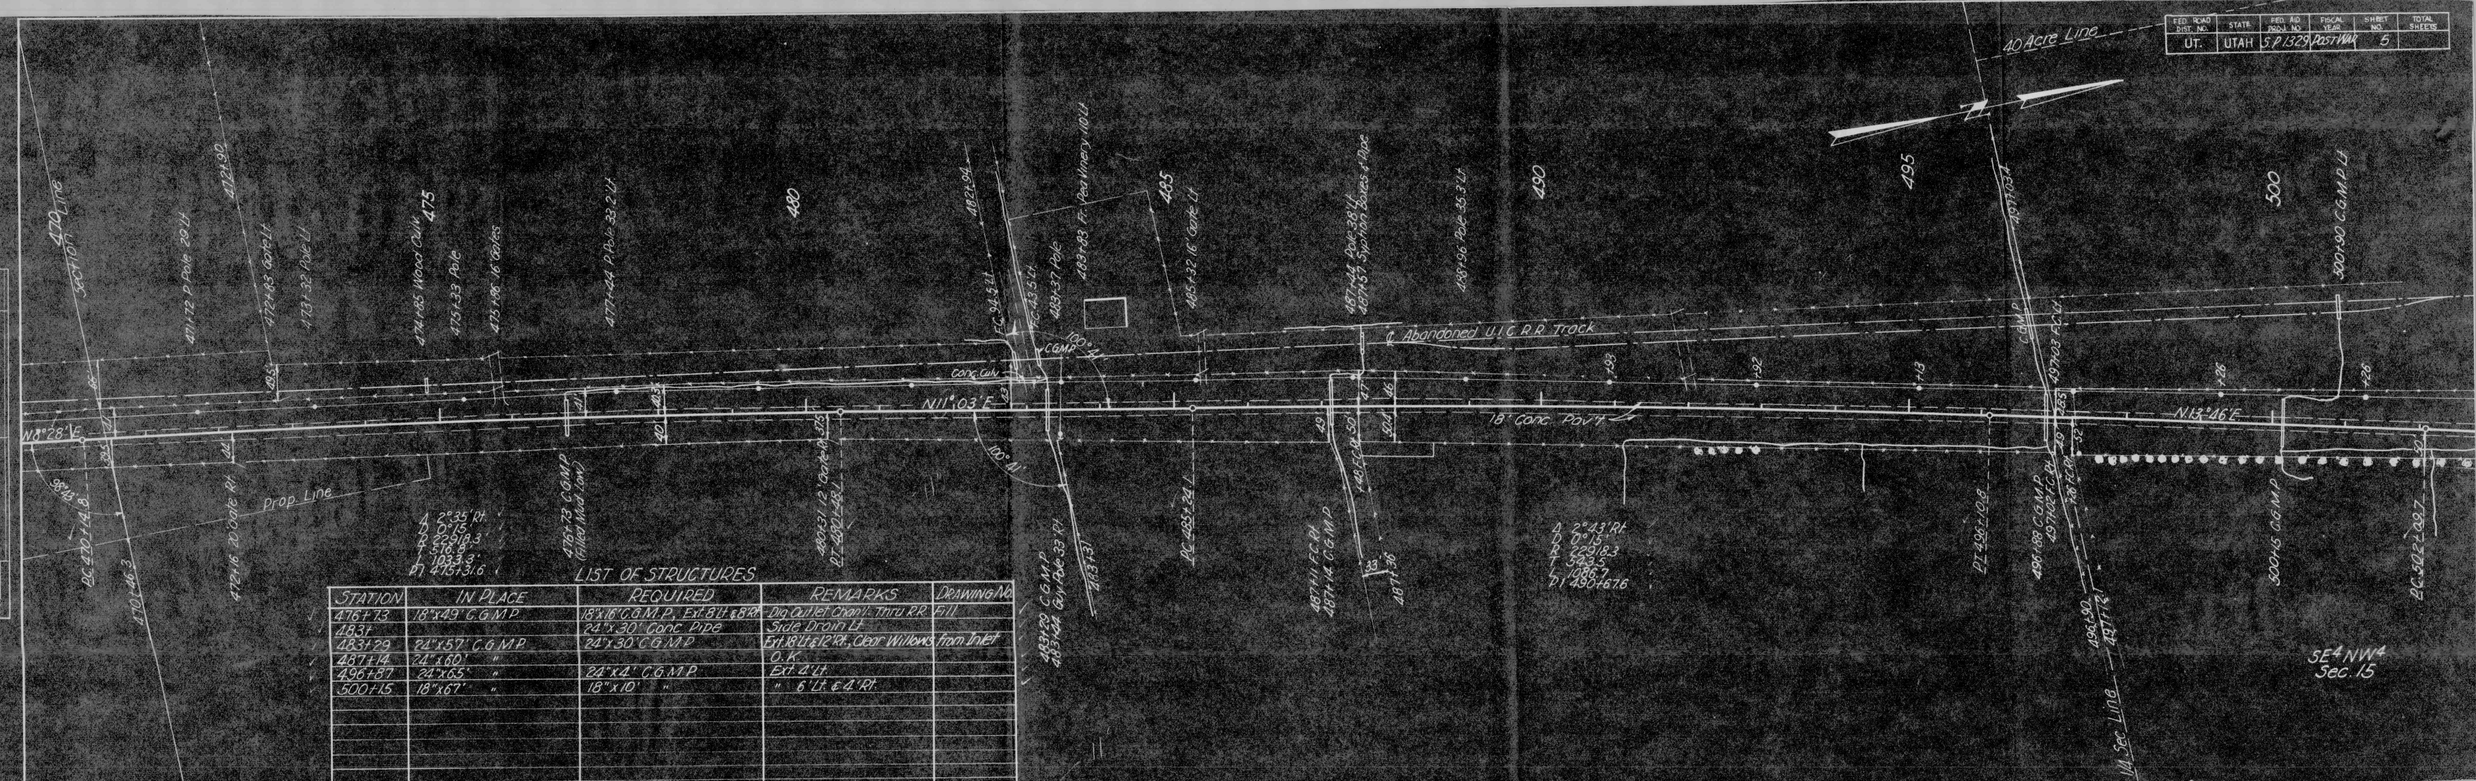
40 Acre Line
Section Line
Prop. Line
Conc. Curb
18' Conc. Pavt.
℄ Abandoned U.P.C.R.R. Track
N11°03'E
N13°46'E
N11°28'E
100° 41'
Δ 2°35' Rt.
D 0°15'
R 229.18.3
T 5.16.3
L 10.33.3
Δ 1°57'13.6"
Δ 2°43' Rt.
D 0°15'
R 229.18.3
T 5.46.2
L 10.92.7
Δ 1°49'16.76"
Δ 2°35' Rt.
D 0°15'
R 229.18.3
T 5.16.3
L 10.33.3
Δ 1°57'13.6"
SE¼ NW¼ Sec. 15
W¼ Sec. Line
470 Line
475
480
485
490
495
500
471+72.2 Pole 29 Lt
472+80
472+83 Gate Lt
473+33 Pole Lt
474+65 Wood Culv.
475+33 Pole
475+96.16 Gates
477+44 P.Pole 33.2 Lt
482+94
483+37 Pole
483+83 Fr. Pea Winery 110 Lt
485+32.16 Gate Lt
487+44 Pole 28 Lt
487+57 Siphon Boxes & Pole
488+96 Pole 35.3 Lt
497+03.4
497+03.4 C.G.M.P.
497+03.4 Lt
497+18.4
497+18.4 C.G.M.P.
497+18.4 Lt
497+18.4 C.G.M.P.
497+18.4 Rt
497+18.4

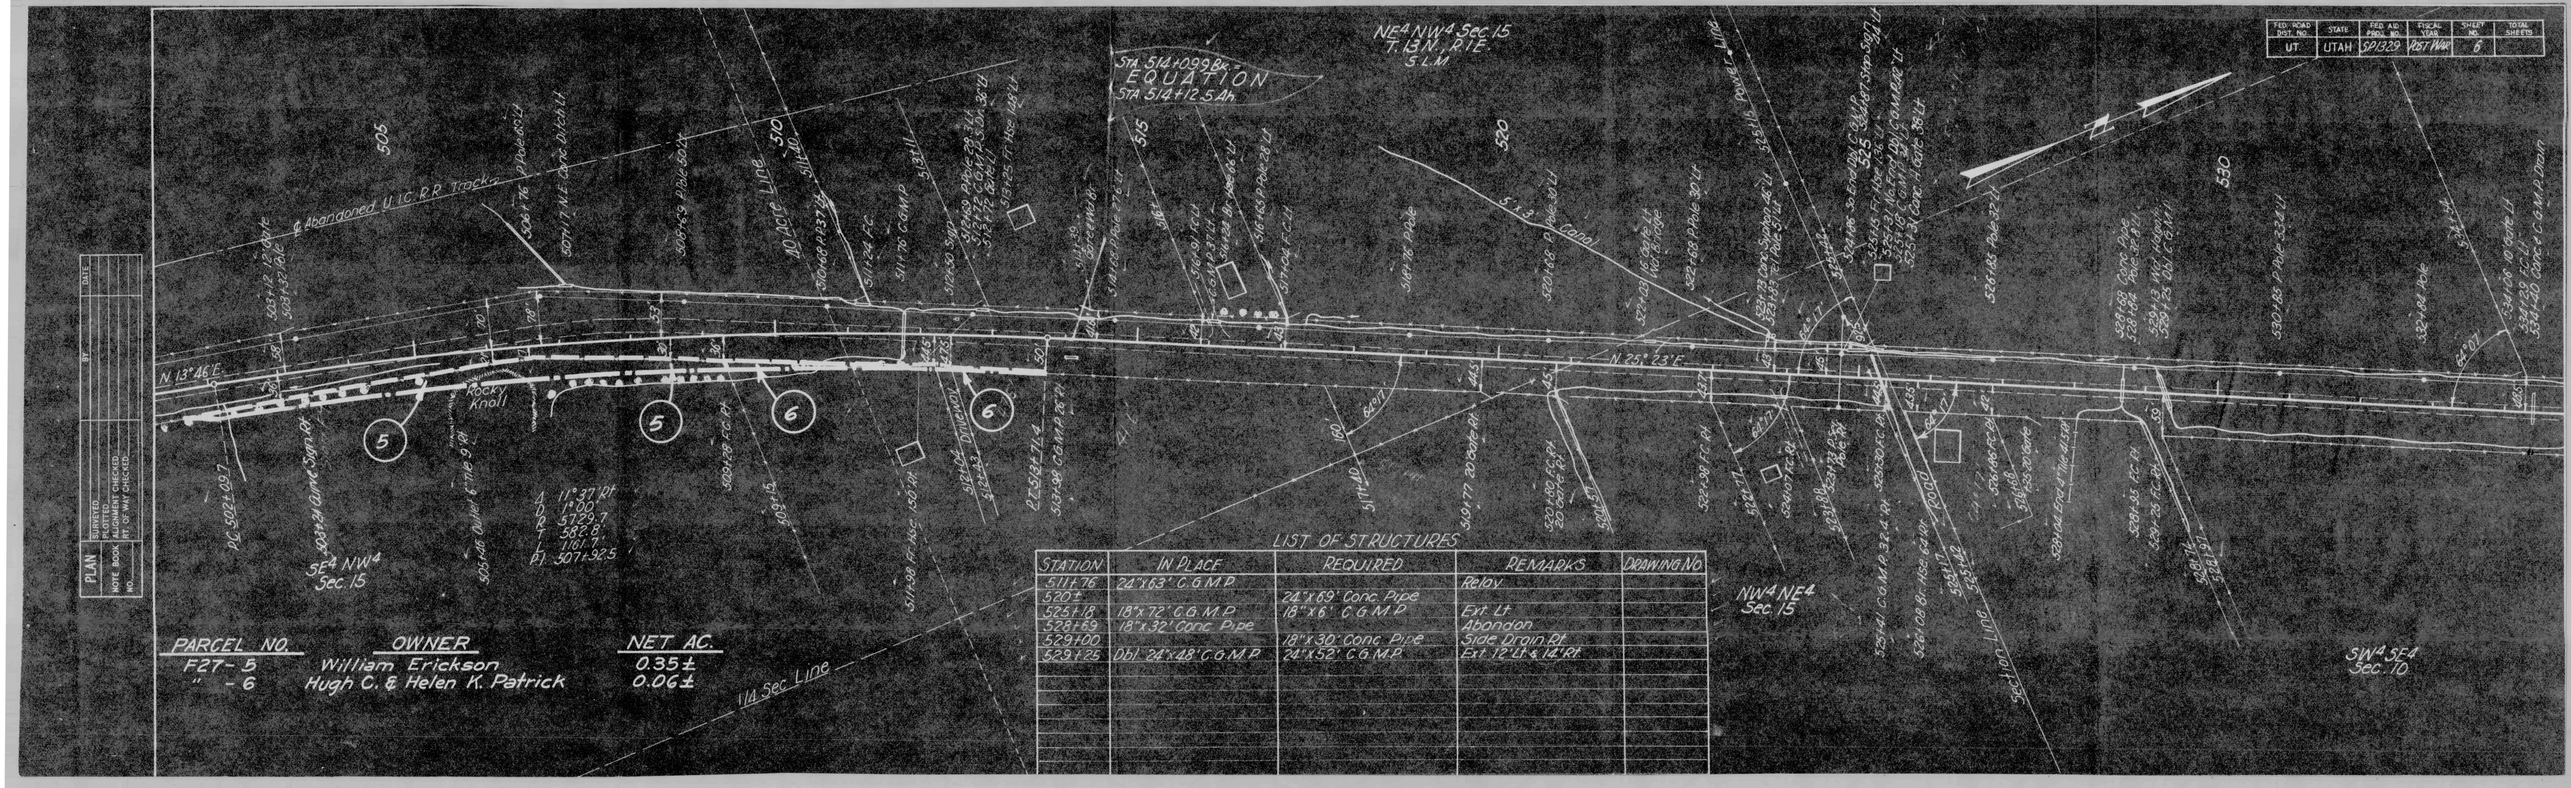

FED. ROAD DIST. NO.	STATE	FED. AID PROJ. NO.	FISCAL YEAR	SHEET NO.	TOTAL SHEETS
UT.	UTAH	SP1329	POST WAR	8	

LIST OF STRUCTURES

STATION	IN PLACE	REQUIRED	REMARKS	DRAWING NO.
511+76	24"X63" C.G.M.P.		Relay	
520±		24"X89' Conc. Pipe		
525+18	18"X72" C.G.M.P.	18"X61' C.G.M.P.	Ext. Lt.	
528+69	18"X32' Conc. Pipe		Abandon	
529+00		18"X30' Conc. Pipe	Side Drain Rt.	
529+25	Dbl. 24"X48" C.G.M.P.	24"X52' C.G.M.P.	Ext. 12' Lt. & 14' Rt.	

FED. ROAD DIST. NO.	STATE	FED. AID PROJ. NO.	FISCAL YEAR	SHEET NO.	TOTAL SHEETS
UT.	UTAH	SP-1329	1957 NAA	7	

PLAN
PLOTTED
MAP BOOK
NO.
ALIGNMENT CHECKED
PT. OF WAY CHECKED
BY
DATE

NW4 SE4 Sec. 10
T. 13 N., R. 1 E.

SW4 SE4 Sec. 10

NE4 SE4 Sec. 10

SE4 NE4 Sec. 10

40 Acre Line

W. Sec. Line

Rocky Knoll

5' x 3' Canal

1' x 1' Ditch

N 25°23' E

N 26°25' E

R/W Line

R/W Line

Drainage Ditch


Ft. C.G.M.P.


Off. Rev.
Δ 1°02' Rt.
D 0°15'
R 22918.3'
T 206.7'
L 413.3'
P.I. 355+93.5

LIST OF STRUCTURES

STATION	IN PLACE	REQUIRED	REMARKS	DRAWING NO.
534+40	18"x41' Conc. C.G.M.P.		Abandon	
538+48	18"x32' Conc. Pipe	18"x 27' Conc. Pipe	Ext. 18' Lt. & 9' Rt.	
541+68	18"x36' " "	18"x 36' " "	" 21' Lt. & 15' Rt.	
545+31	18"x45' " "	18"x 54' " "	" 30' Lt. & 24' Rt.	
549+46	Dbl. 24"x50' C.G.M.P.		O.K.	
554+93	18"x47' Conc. Pipe	18"x 33' Conc. Pipe	Ext. 27' Lt. & 6' Rt.	
561		24"x 60' " "	Place 4' Below Grade	
564+25	18"x43' Conc. Pipe	18"x 33' " "	Ext. 15' Lt. & 18' Rt.	

PARCEL NO. F27-7 | OWNER Glen H. & Elaine K. Larsen | NET AC. 0.20 ±

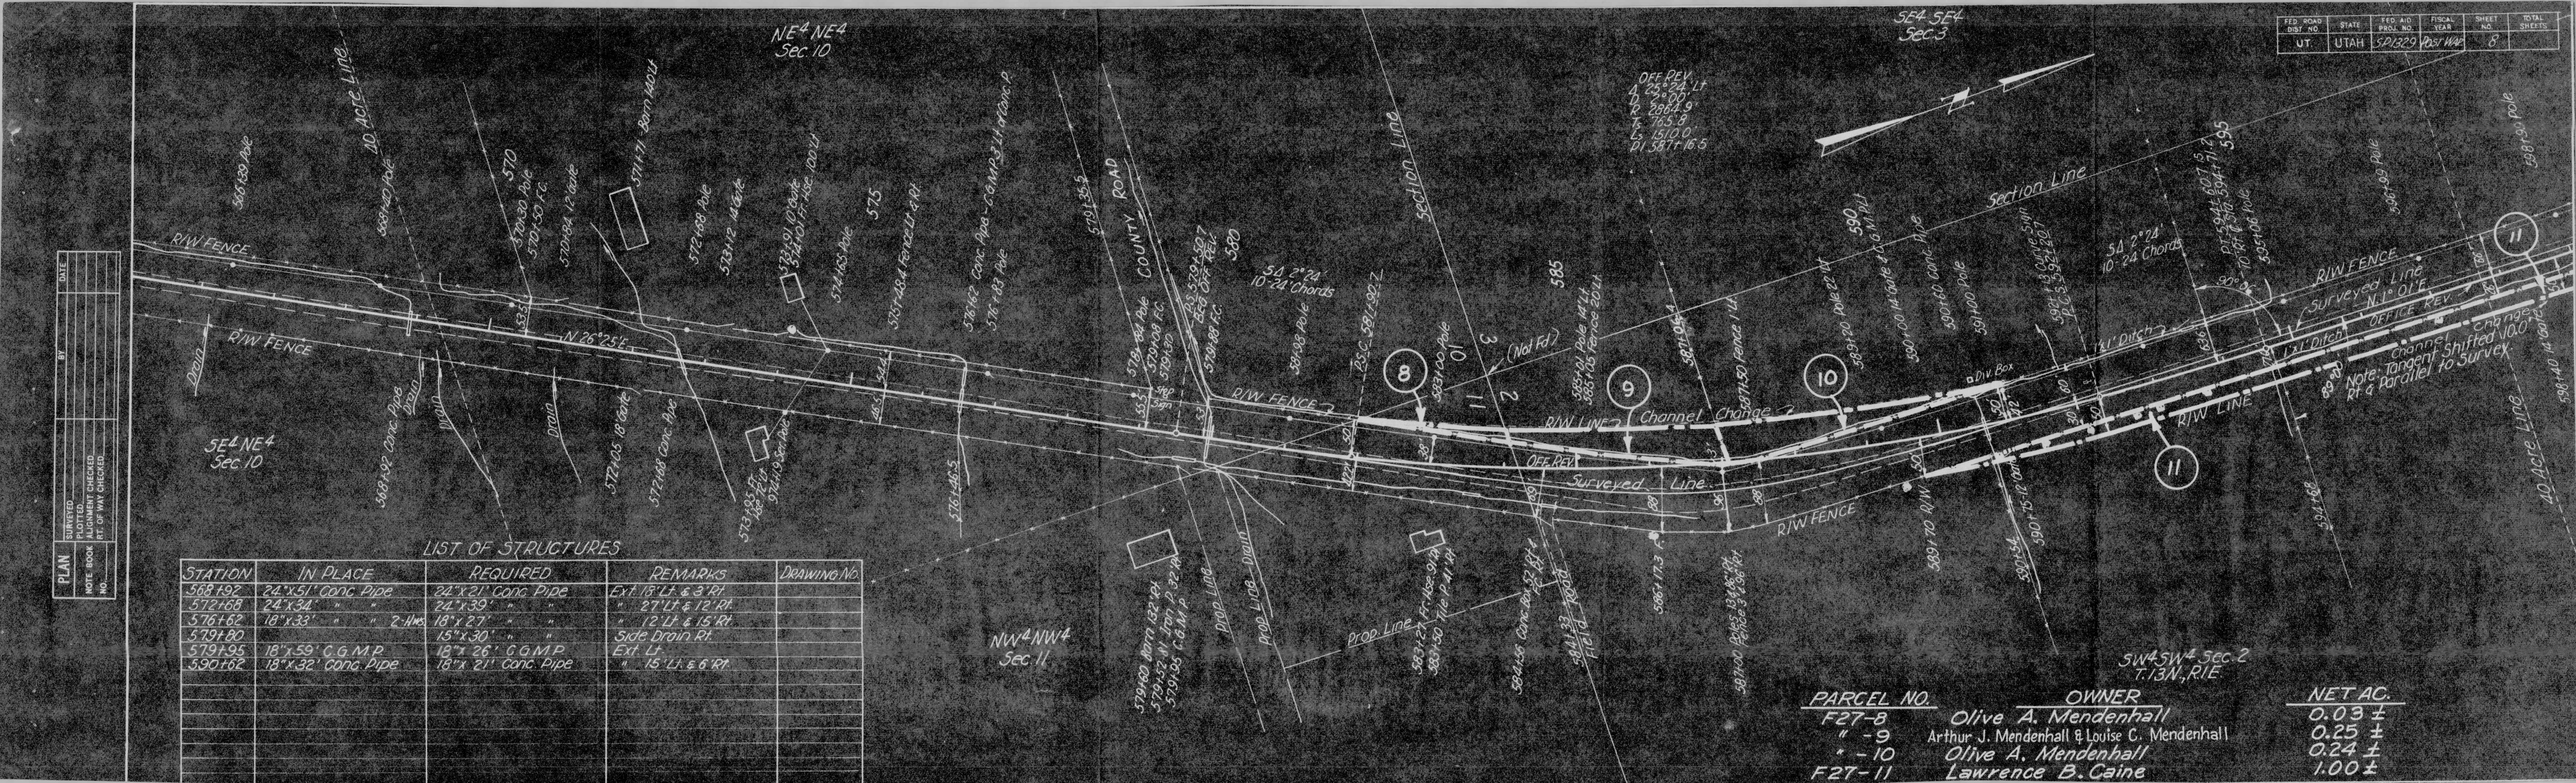
NE4 NE4 Sec 10
SE4 SE4 Sec 3
10 Acre Line
R/W FENCE
N 26°25' E
Drain
SE4 NE4 Sec 10
COUNTY ROAD
Section Line
OFF REV.
Δ 25°24' LT
D 4°00'
R 2864.9'
T 645.9
L 1510.0
DI 587'-16.5
54°2"24" 10-24' Chords
Surveyed Line
N 1°0' E
OFFICE REV.
Channel Change 2
Note: Tangent Shifted 10.0' Rt & Parallel to Survey.
R/W LINE
I&I Ditch
Div. Box
Off Rev.
Surveyed Line
Prop. Line
NW4 NW4 Sec 11
SW4 SW4 Sec 2 T. 13 N., R 1 E.
40 Acre Line
(Not Fd)
Set 5/8" Rebar & Cap "LS 4"
Fd 1/2" Rebar & Cap "LS 4"
Fd Rebar & Cap "LS 4"
Fd Rebar & Cap "LS 4" Flush
Fd Rebar & Cap "LS 4" Flush
Fd Rebar & Cap "LS 4" Flush

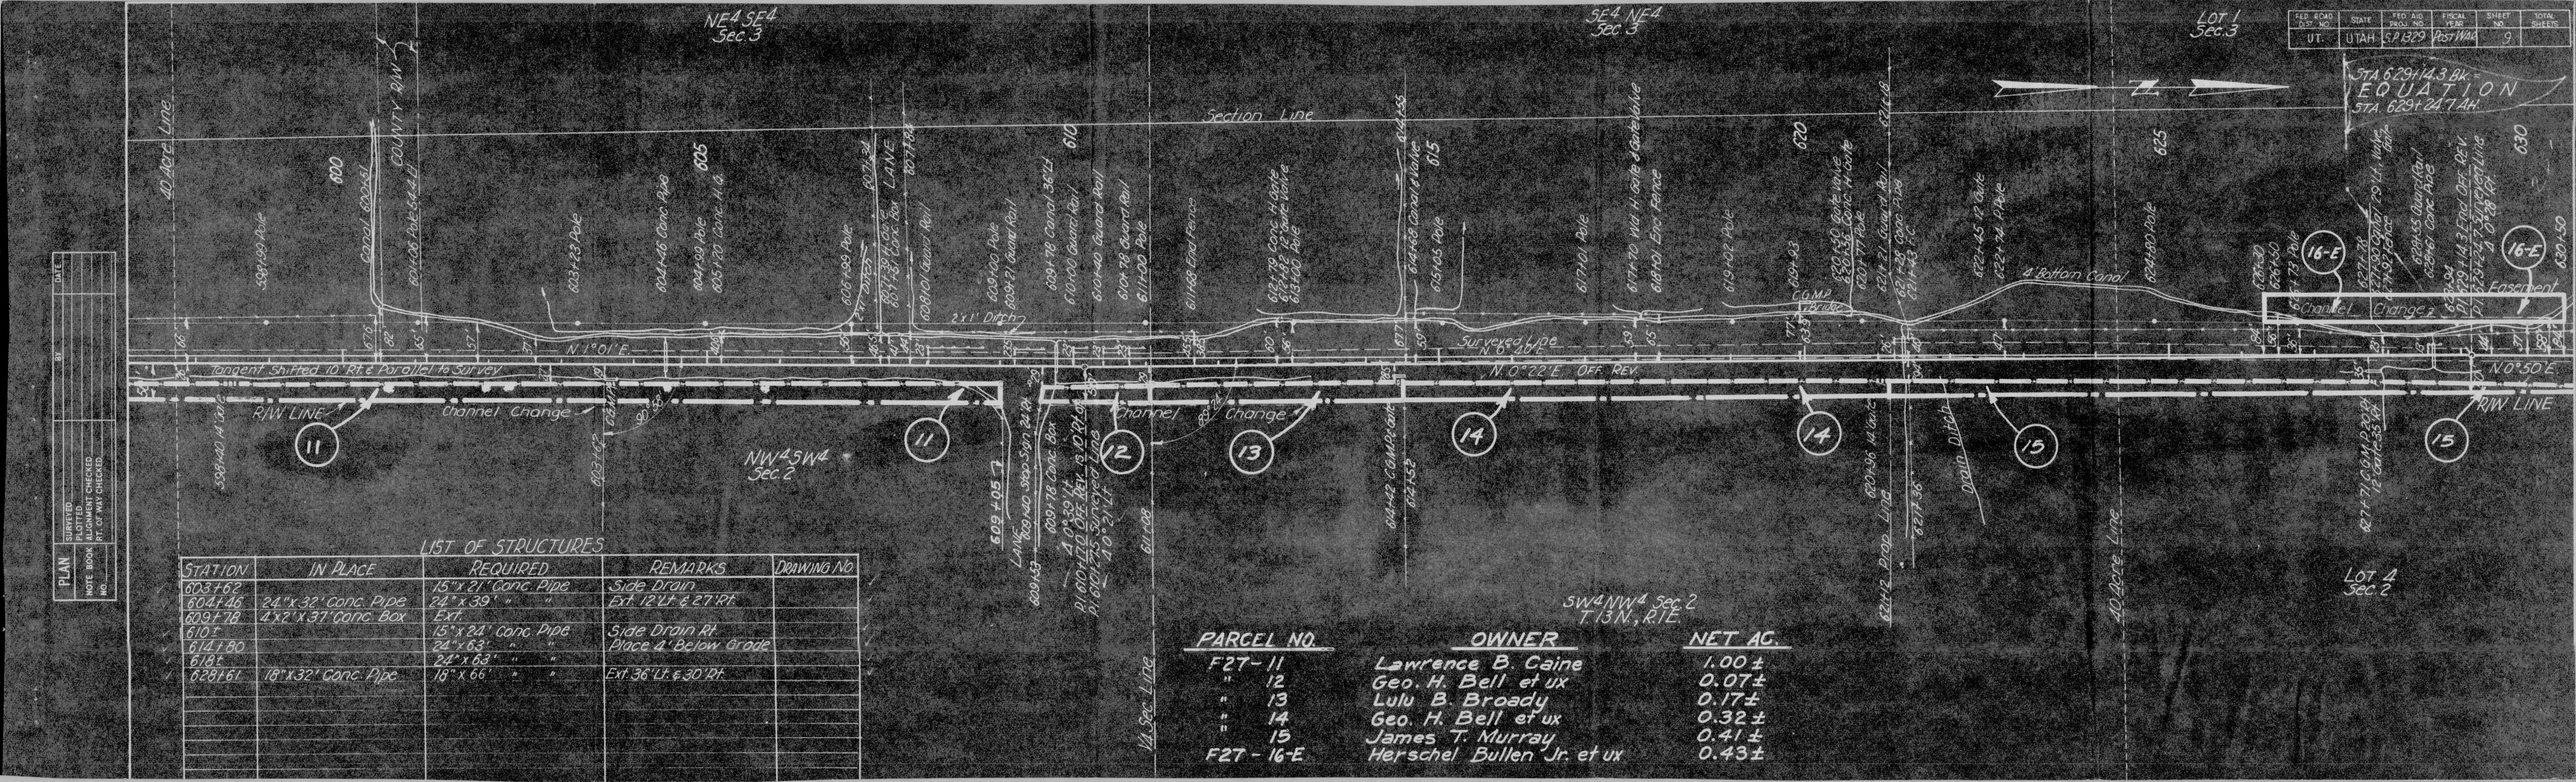

FED. ROAD DIST. NO.	STATE	FED. AID PROJ. NO.	FISCAL YEAR	SHEET NO.	TOTAL SHEETS
UT.	UTAH	SP 1329	Post WAR	9	


PLAN — SURVEYED, PLOTTED, ALIGNMENT CHECKED, RT. OF WAY CHECKED — DATE — BY — NOTE BOOK NO.

LIST OF STRUCTURES

STATION	IN PLACE	REQUIRED	REMARKS	DRAWING No.
603+62		15"x 21' Conc. Pipe	Side Drain	
604+46	24"x 32' Conc. Pipe	24" x 39' " "	Ext. 12'Lt. & 27'Rt.	
609+78	4'x 2' x 31' Conc. Box	Ext.		
610+		15"x 24' Conc. Pipe	Side Drain Rt.	
614+80		24"x 63' " "	Place 4' Below Grade	
618+		24"x 63' " "		
628+61	18"x 32' Conc. Pipe	18" x 66' " "	Ext. 36'Lt. & 30'Rt.	

PARCEL NO.	OWNER	NET AC.
F27-11	Lawrence B. Caine	1.00±
" 12	Geo. H. Bell et ux	0.07±
" 13	Lulu B. Broady	0.17±
" 14	Geo. H. Bell et ux	0.32±
" 15	James T. Murray	0.41±
F27-16-E	Herschel Bullen Jr. et ux	0.43±

FED. ROAD DIST. NO.	STATE	FED. AID PROJ. NO.	FISCAL YEAR	SHEET NO.	TOTAL SHEETS
UT.	UTAH	S-271-329	1957 War	10	

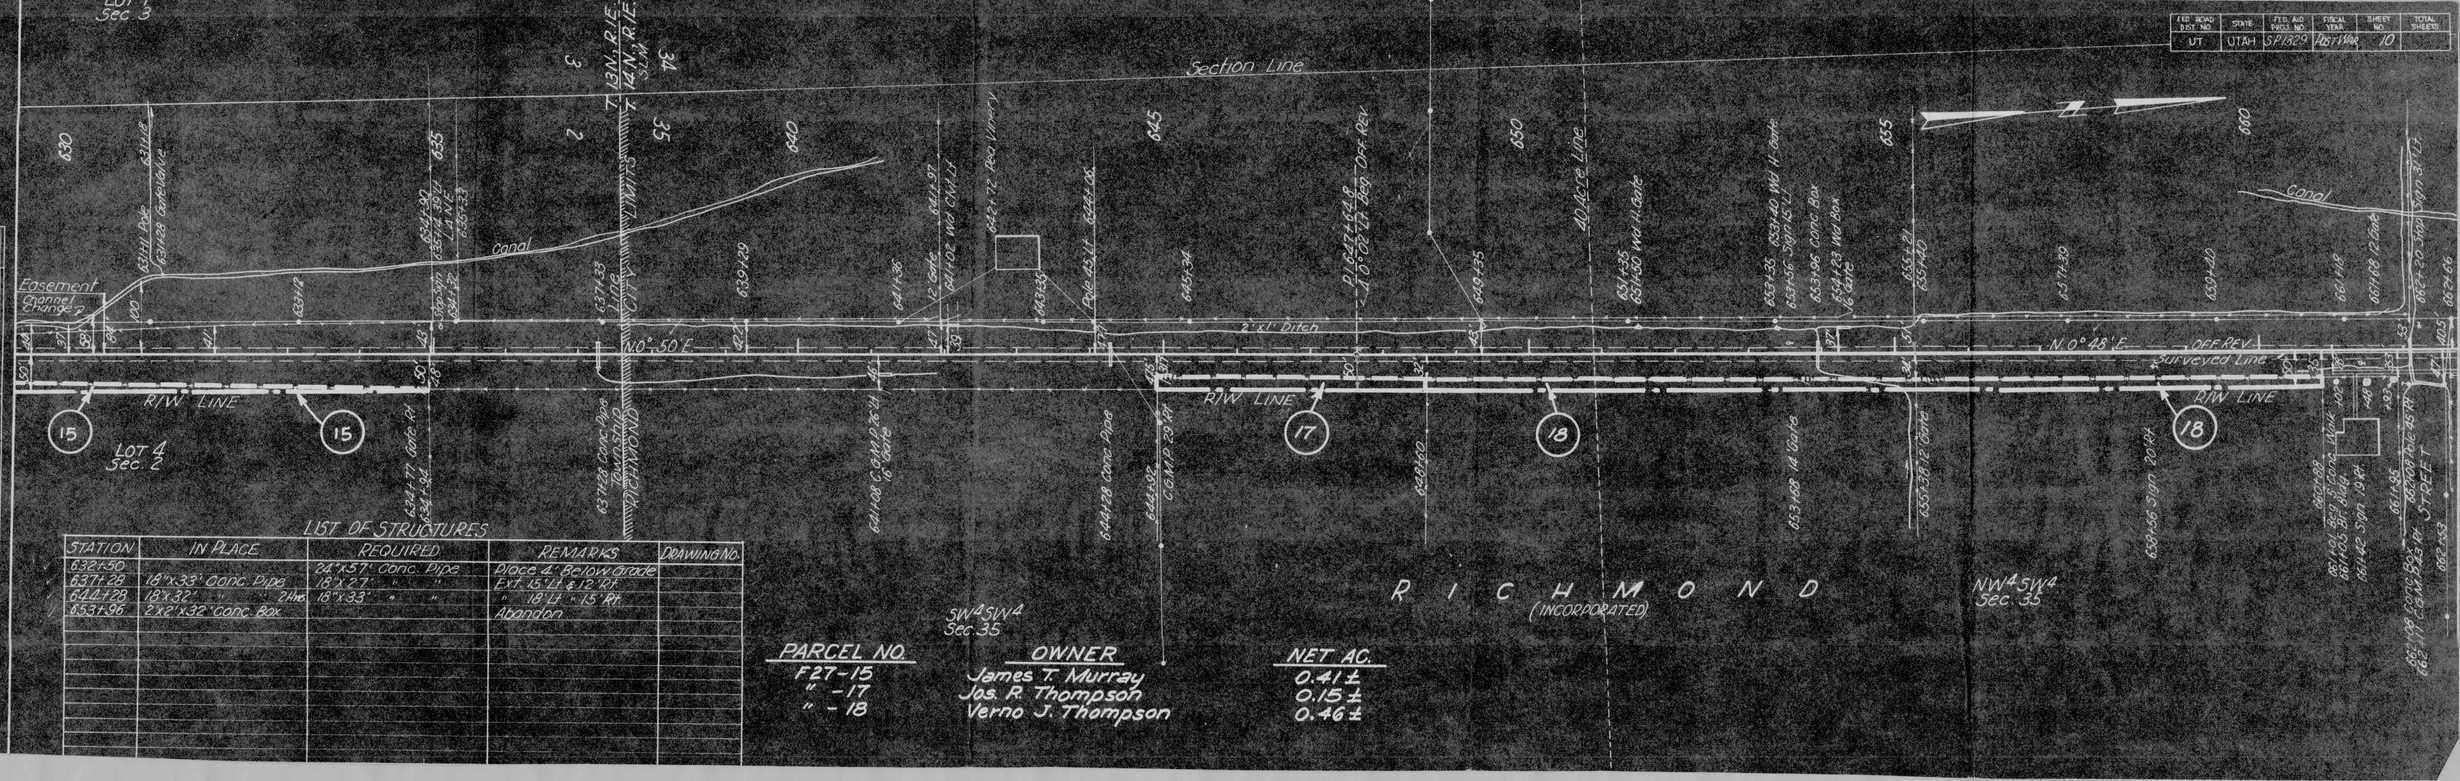


PLAN — SURVEYED, PLOTTED, ALIGNMENT CHECKED, RT. OF WAY CHECKED, NOTE BOOK, NO., BY, DATE

LIST OF STRUCTURES

STATION	IN PLACE	REQUIRED	REMARKS	DRAWING NO.
632+50		24"x57' Conc. Pipe	Place 4' Below Grade	
637+28	18"x33' Conc. Pipe	18"x27' " "	Ext. 15' Lt. & 12' Rt.	
644+28	18"x32' " " 2 Ins.	18"x33' " "	" 18' Lt. " 15' Rt.	
653+96	2'x2'x32' Conc. Box		Abandon	

PARCEL NO.	OWNER	NET AC.
F27-15	James T. Murray	0.41±
" -17	Jos. R. Thompson	0.15±
" -18	Verno J. Thompson	0.46±

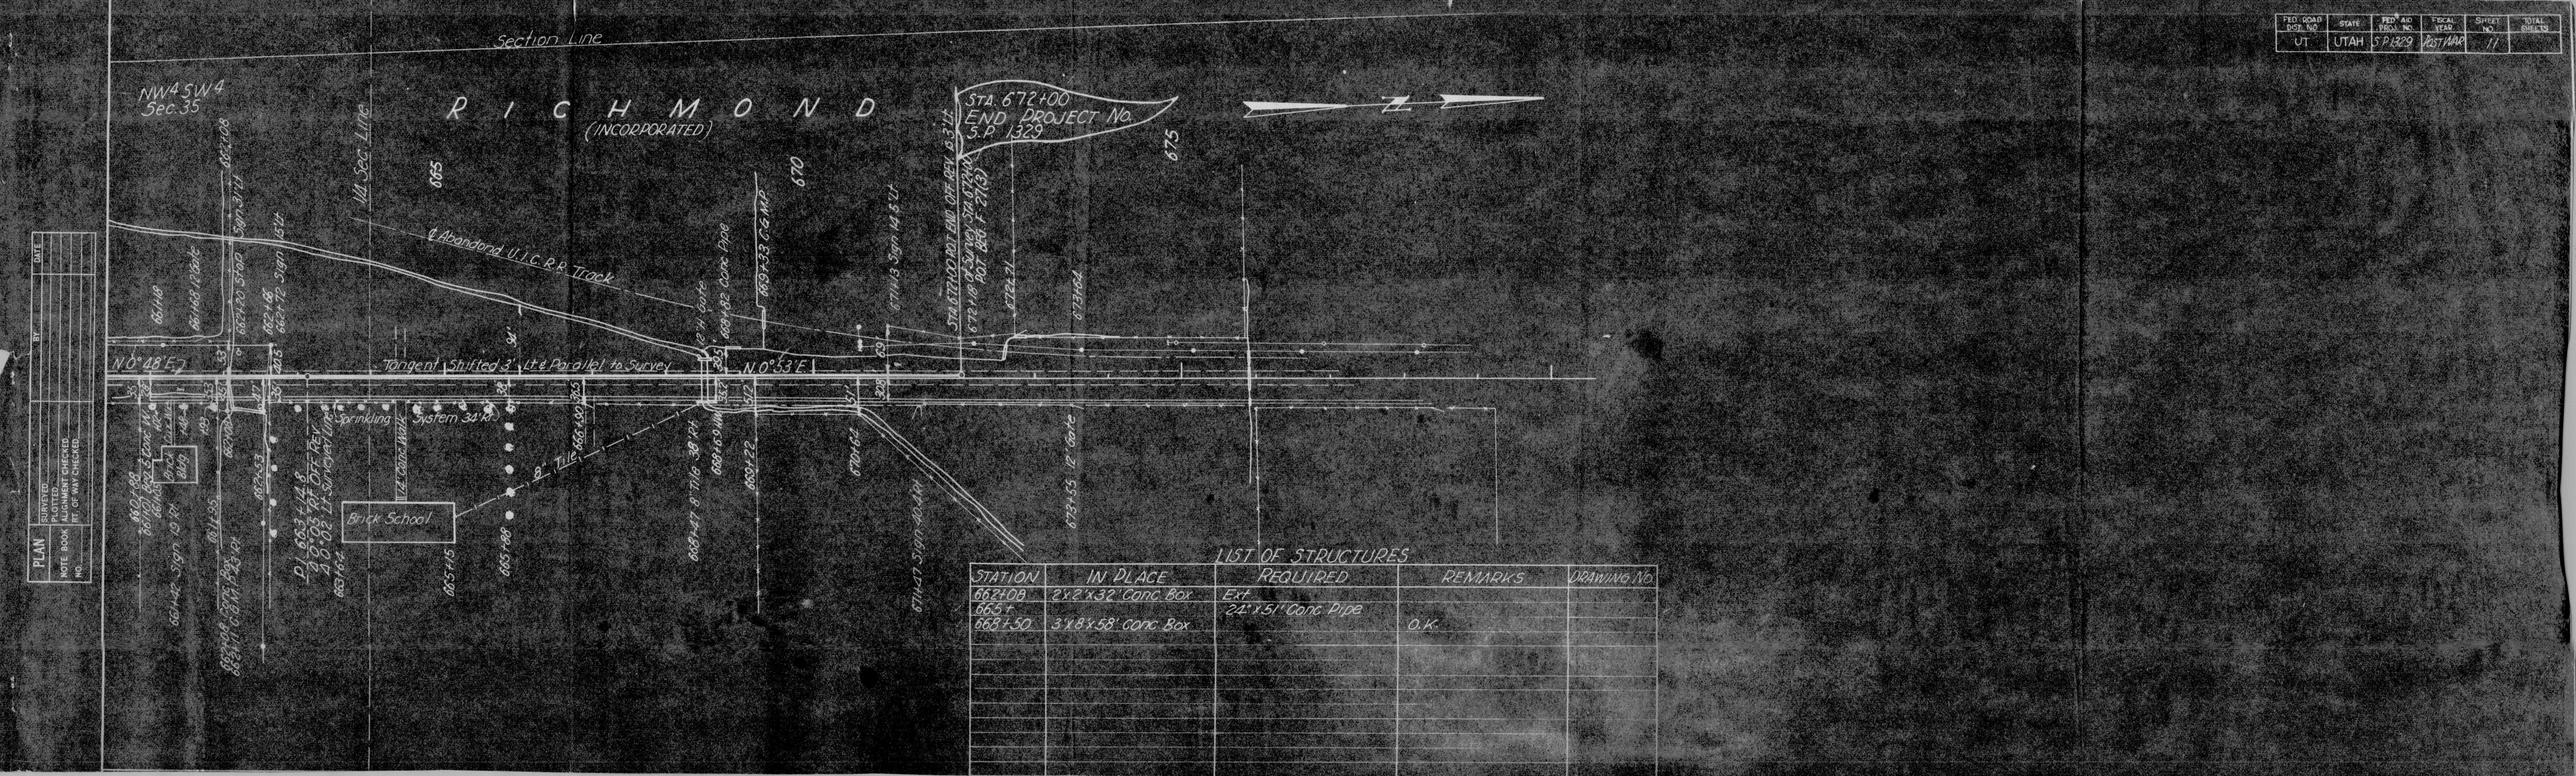
Section Line
NW4 SW4 Sec. 35
R I C H M O N D
(INCORPORATED)
STA. 672+00
END PROJECT No.
S.P. 1329
N
665
670
675
¼ Sec. Line
¢ Abandoned U.I.C.R.R. Track
N 0° 48' E.
Tangent Shifted 3' Lt & Parallel to Survey
N 0° 53' E.
Sprinkling System 34' Rt.
8" Tile
Brick School
12" Conduit
PI 663+14.8
Δ 0°05' Rt. Off Rev.
Δ 0°02' Lt. Survey Line
663+64
665+88
665+15
669+47 8" Tile 38' Rt.
669+22
673+53 12" Tile
671+47 Sign 40' Rt.
669+33 C.G. & M.P.
669+82 Conc. Pipe
671+43 Sign 14' S.W.
672+18 Spring Switch
Rot. 28° F 27'18"
672+21
673+64
672+00 P.O.E. End Off Rev. 6.3°
672+00 P.O.E. Tangent
662+08
663+01 Sign
662+20 Sign
662+45
662+72 Sign
65+18
65+68 Hook
662+82
663+36
663+53
663+64
664+36
664+68 Sign 19' Rt.
664+96 Sign 19' Rt.
665+04 Sign 19' Rt.
665+36
665+53
665+64
665+80
666+30
666+40
666+50
666+63
666+68
666+82
666+90
667+22
667+38
667+51
667+64
667+77
667+90
668+05
668+19
668+30
668+40
668+50
668+63
668+68
668+82
668+90
669+07
669+22
669+38
669+51
669+64
669+77
669+90
670+05
670+19
670+30
670+40
670+50
670+63
670+68
670+82
670+90
671+07
671+22
671+38
671+51
671+64
671+77
671+90
672+05
672+19
672+30
672+40
672+50
672+63
672+68
672+82
672+90
673+07