		F-021-1(3)	1	

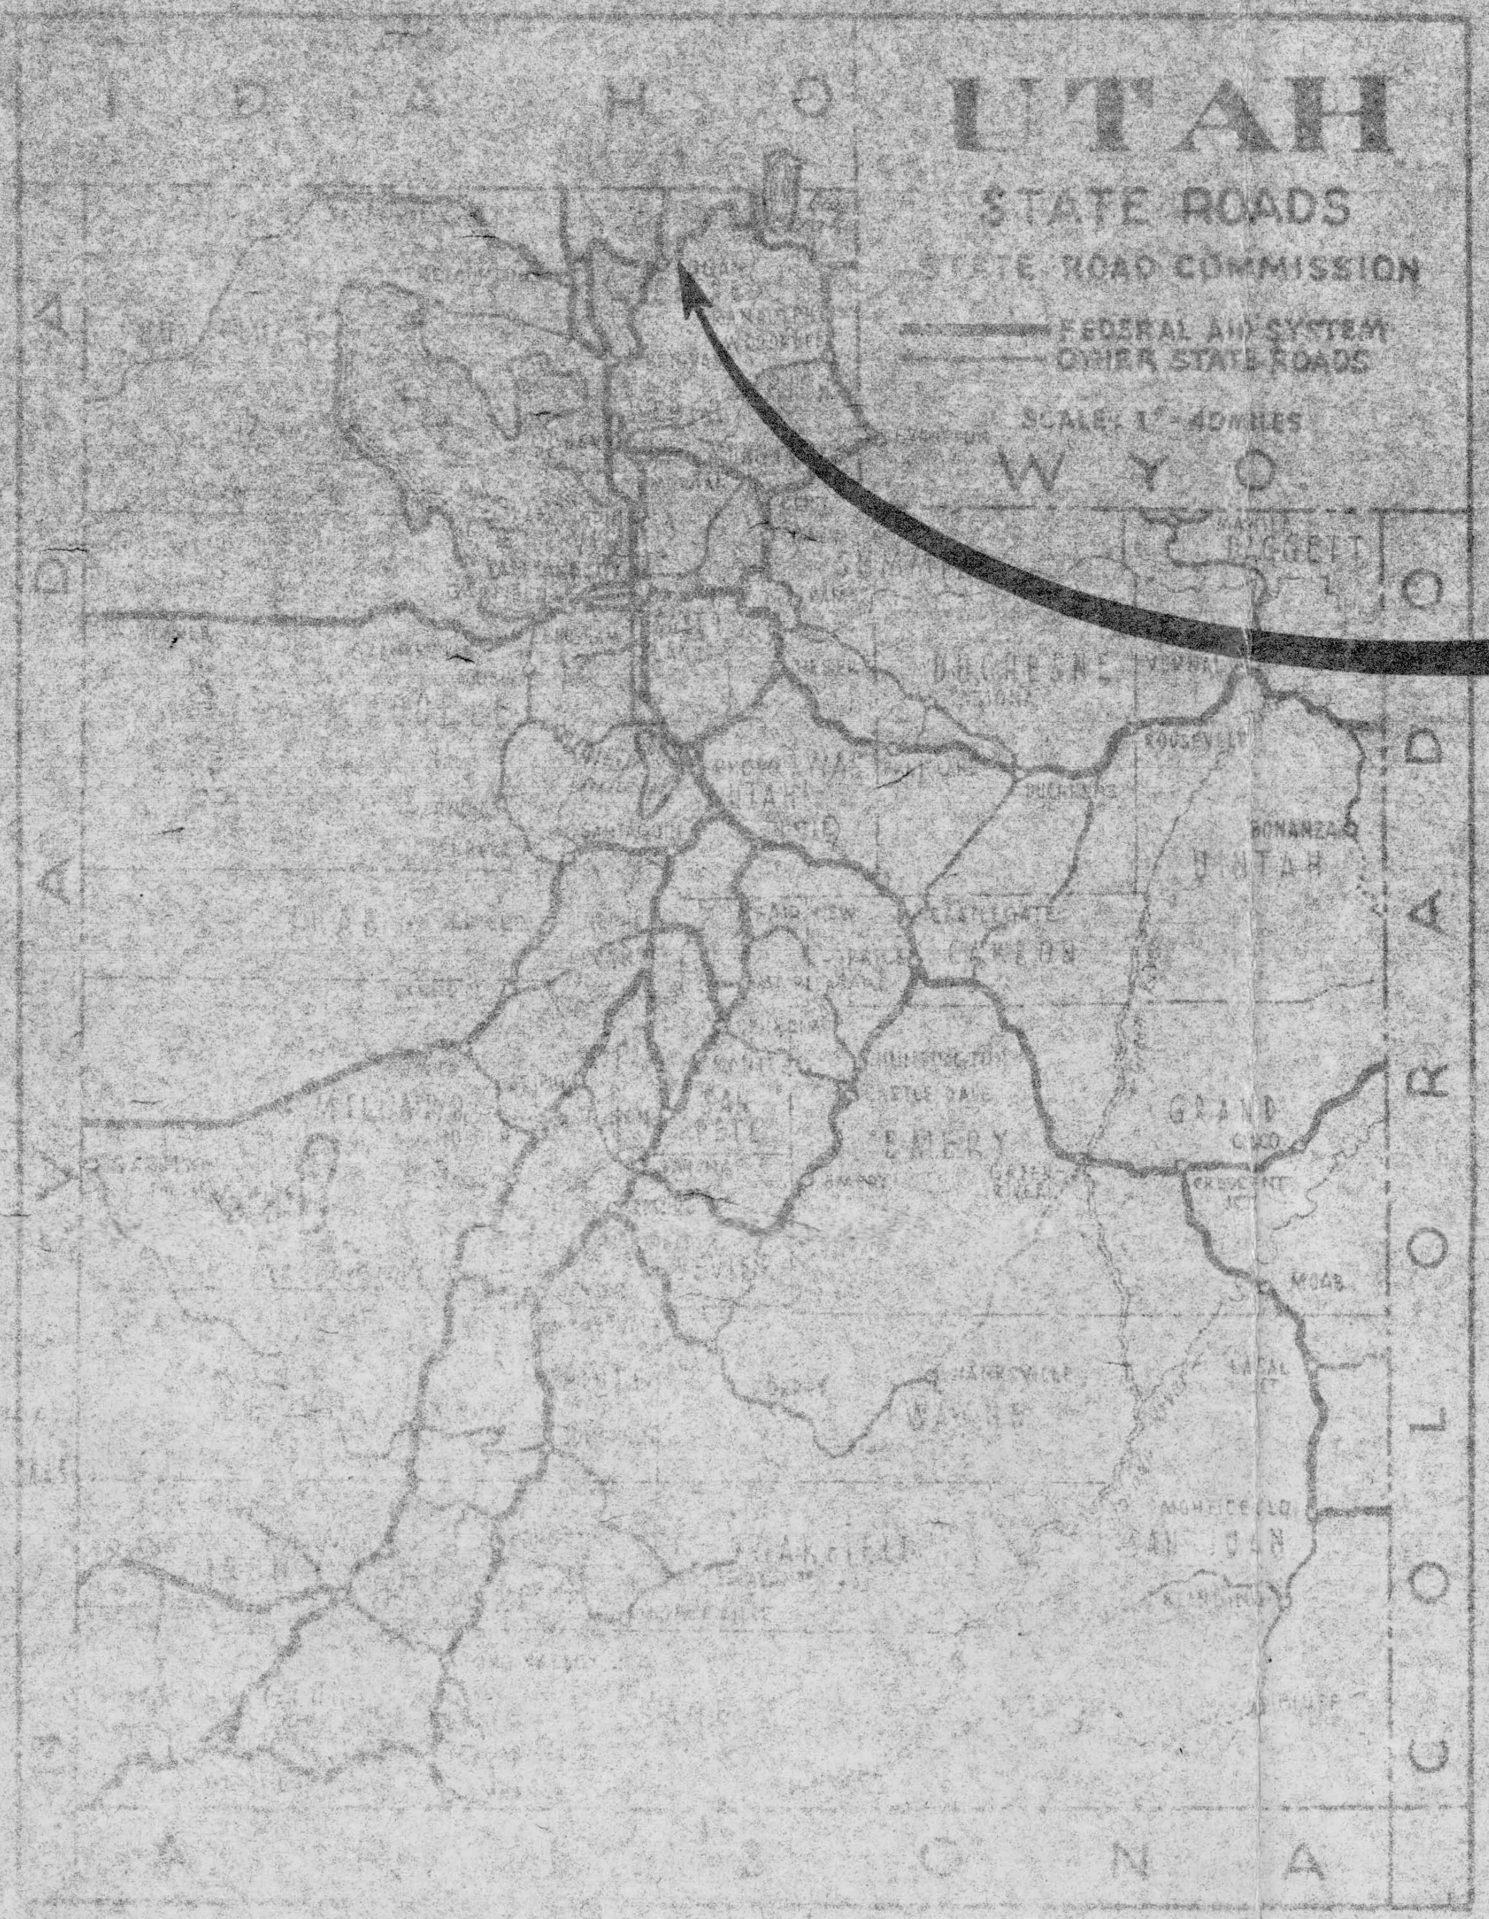

STATE OF UTAH
STATE ROAD COMMISSION

PLANS OF PROPOSED STATE ROAD

FEDERAL AID PROJECT

F-021-1(3)

LOGAN CANYON, SPRING HOLLOW - THE RIGHT FORK

CACHE COUNTY

LENGTH 4.235 MILES

INDEX OF SHEETS F-021-1(3)

1	TITLE SHEET		

DATE	RIGHT OF WAY INSTRUMENTS				
9-11-67	ORIGINAL SUBMISSION FOR R/W AUTH.				
	REVISIONS				
	R/W DES. REV. BY:	MAPS CORR. BY:	PARCELS AFFECTED	REQUEST BY:	REMARKS:
9-18-67	R.R.T.	R.S.E.	16B:A	E.G.H.	CHANGE OF ACCESS OPENING
12-12-67	R.R.T.	C.R.B.	16B:A	E.G.H.	GRANT AN ADDITIONAL OPENING
9-8-69	L.J.M.	E.M.K.	15:AR1	E.G.H.	REINSTATE PARCEL

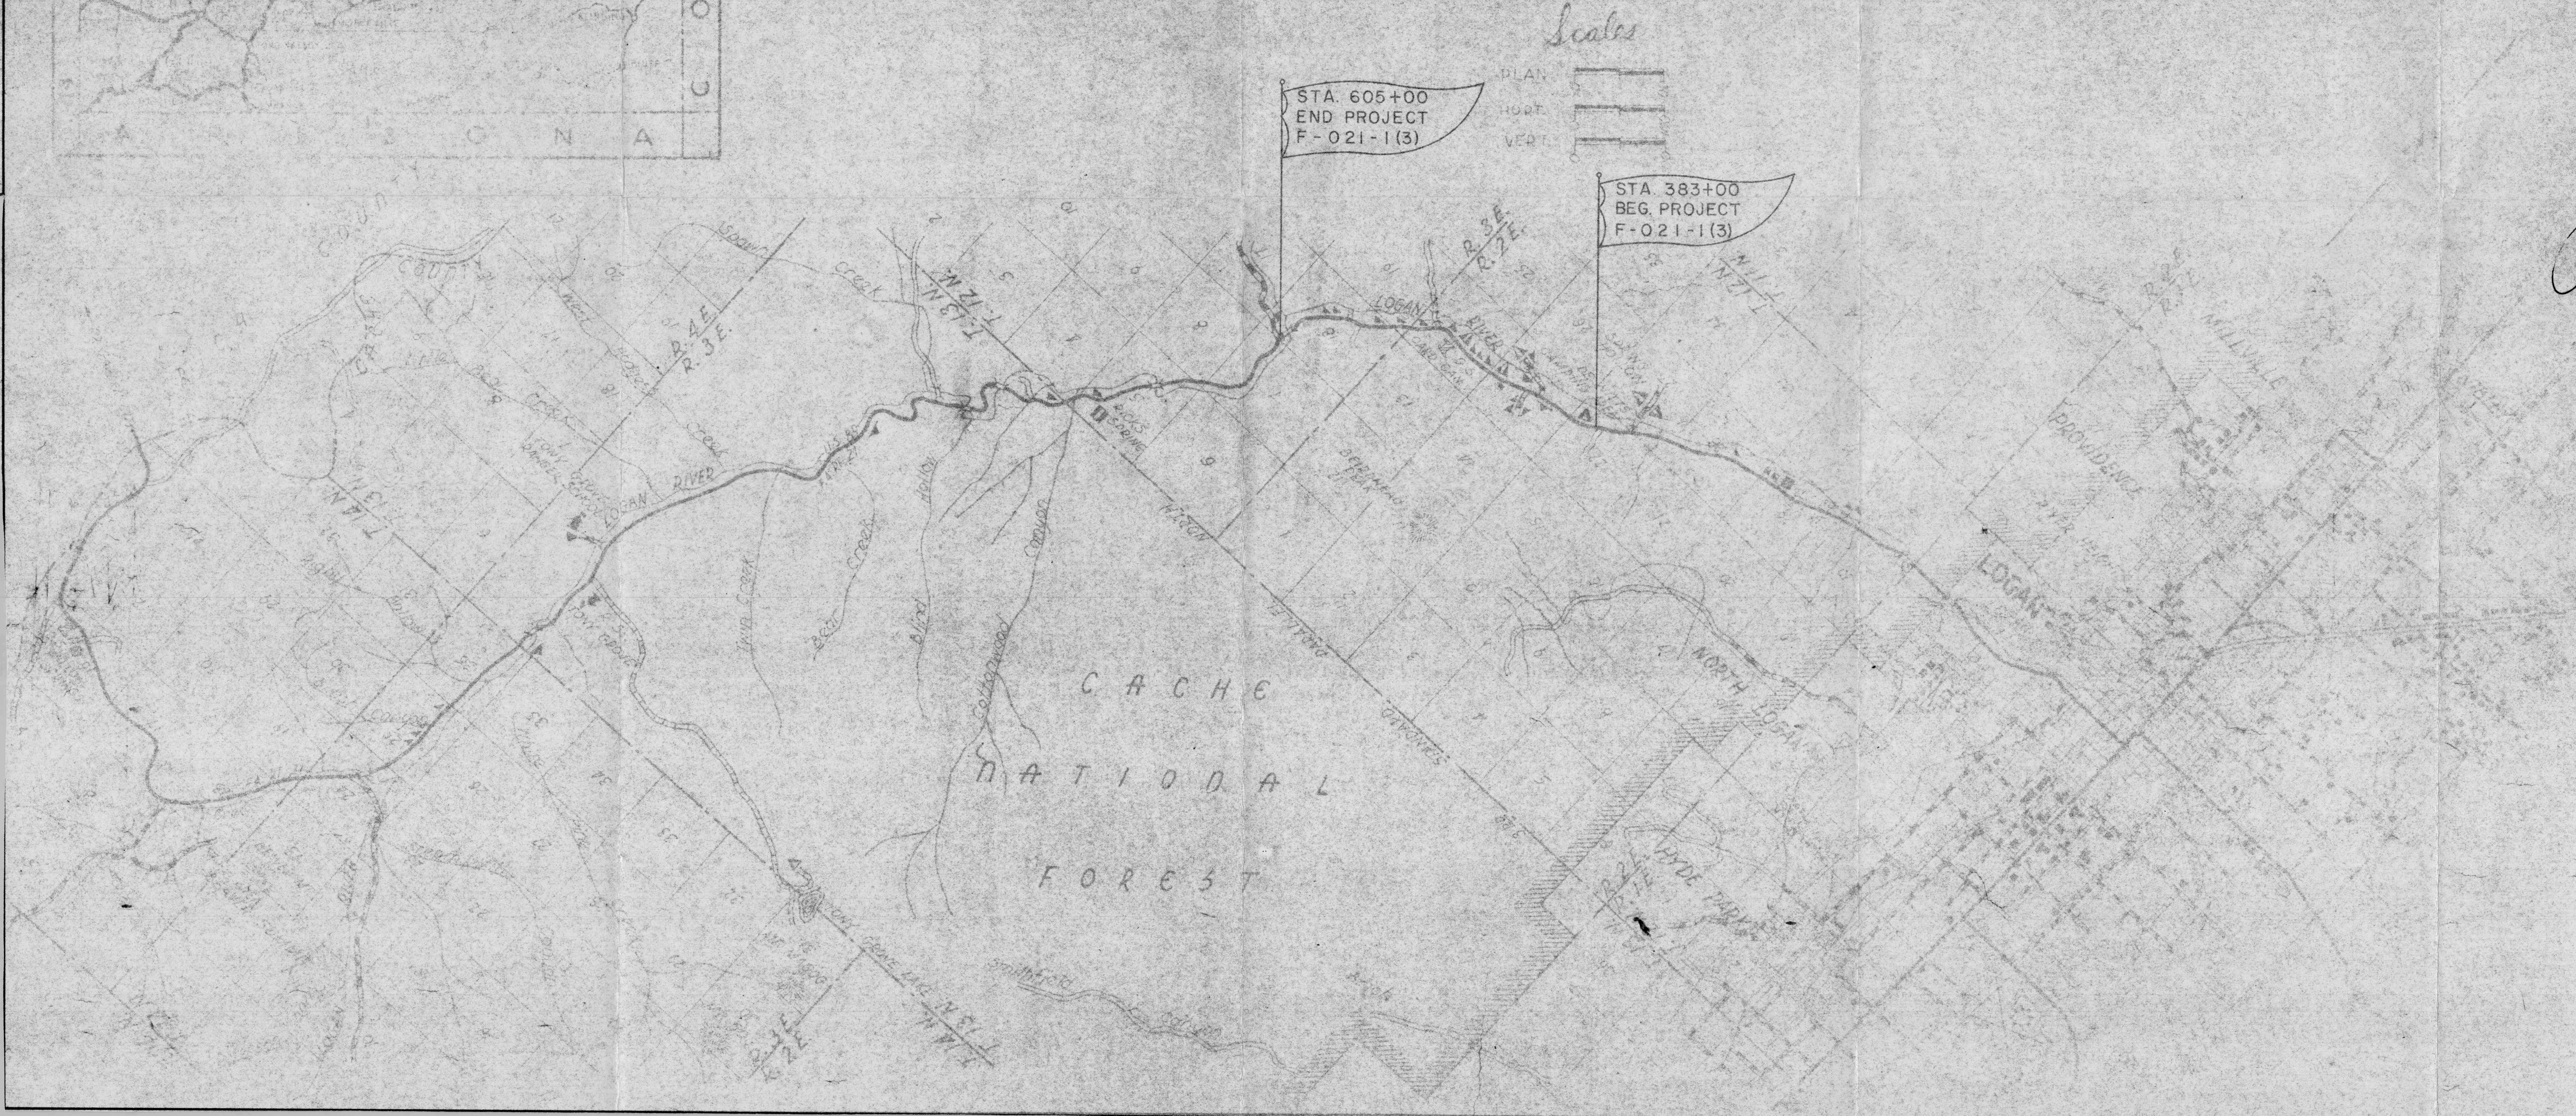

PROJECT NO. F-021-1(3)
APPROVED FOR RIGHT OF WAY
John W. Homer 11 Sept 67
JOHN W. HOMER DATE
RIGHT OF WAY ENGINEER

UTAH STATE DEPARTMENT OF HIGHWAYS

RECOMMENDED FOR APPROVAL ____________

ENGINEER, ROADWAY DESIGN DIVISION

John W. Homer
RIGHT OF WAY ENGINEER

U.S. DEPARTMENT OF TRANSPORTATION
FEDERAL HIGHWAY ADMINISTRATION
BUREAU OF PUBLIC ROADS

APPROVED ____________

DIVISION ENGINEER DATE

PARCEL NO.	OWNER	NET AC.
021-1:15:AR	CACHE NATIONAL FORREST	67.39 ±
16B:A	GEORGE A. BLOOMFIELD JR., ETAL	0.00

FED. ROAD DIST. NO.	STATE	PROJECT NO.	SHEET NO.	TOTAL SHEETS
UTAH	UTAH	F-021-1(3)	9	

DATE	RIGHT OF WAY INSTRUMENTS				
9-11-67	ORIGINAL SUBMISSION FOR R/W AUTH.				
	REVISIONS				
	R/W DES. REV. BY:	MAPS CORR. BY:	PARCELS AFFECTED	REQUEST BY:	REMARKS:
9-18-67	R.R.T.	R.S.E	16B:A	E.G.H.	CHANGE OF ACCESS OPENING
12-12-67	R.R.T.	C.R.B.	16B:A	E.G.H.	GRANT AN ADDITIONAL OPENING

FED. ROAD DIST. NO.	STATE	PROJ. NO.	FISCAL YEAR	SHEET NO.	TOTAL SHEETS
UTAH	UTAH	F-021-1(3)		8	

DATE	RIGHT OF WAY INSTRUMENTS				
9-11-67	ORIGINAL SUBMISSION FOR R/W AUTH.				
	REVISIONS				
	R/W DES. REV. BY:	MAPS CORR. BY:	PARCELS AFFECTED	REQUEST BY:	REMARKS:

PARCEL NO.	OWNER	NET AC.
021-1:15:AR	CACHE NATIONAL FOREST	67.39±

SCALE: 1" = 100'

PARCEL NO.	OWNER	NET AC.
021-1:15:AR	CACHE NATIONAL FOREST	67.39 ±

		F-021-1(3)		7	

DATE	RIGHT OF WAY INSTRUMENTS				
9-11-67	ORIGINAL SUBMISSION FOR R/W AUTH.				
	REVISIONS				
	R/W DES. REV. BY:	MAPS CORR. BY:	PARCELS AFFECTED	REQUEST BY:	REMARKS:

PARCEL NO.	OWNER	NET AC.	SQ.FT.
021-1:15:AR	CACHE NATIONAL FOREST	67.39±	

DATE	RIGHT OF WAY INSTRUMENTS				
9-11-67	ORIGINAL SUBMISSION FOR R/W AUTH.				
	REVISIONS				
	R/W DES REV. BY:	MAPS CORR. BY:	PARCELS AFFECTED	REQUEST BY:	REMARKS:

FED. ROAD DIST. NO.	STATE	PROJ. NO.	FISCAL YEAR	SHEET NO.	TOTAL SHEETS
UTAH	UTAH	F-021-1(3)		6	

FED. ROAD DIST. NO.	STATE	PROJ. NO.	FISCAL YEAR	SHEET NO.	TOTAL SHEETS
UTAH	UTAH	F-021-1(3)		5	

DATE	RIGHT OF WAY INSTRUMENTS				
9-11-67	ORIGINAL SUBMISSION FOR R/W AUTH.				
REVISIONS					
	R/W DES. REV. BY:	MAPS CORR. BY:	PARCELS AFFECTED	REQUEST BY:	REMARKS:

PARCEL NO.	OWNER	NET AC.	SQ. FT.
021-1:15:AR	CACHE NATIONAL FOREST	67.39±	

SCALE 100' = 1"

FED. ROAD DIST. NO.	STATE	PROJ. NO.	FISCAL YEAR	SHEET NO.	TOTAL SHEETS
UTAH	UTAH	F-021-1 (3)		4	

DATE	RIGHT OF WAY INSTRUMENTS				
9-11-67	ORIGINAL SUBMISSION FOR R/W AUTH.				
	REVISIONS				
	R/W DES. REV. BY:	MAPS CORR. BY:	PARCELS AFFECTED	REQUEST BY:	REMARKS:

PARCEL NO.	OWNER	NET AC.
021-1:15:AR	CACHE NATIONAL FOREST	67.39±

SCALE: 1" = 100'

PARCEL NO.	OWNER	NET AC.
021-1:15:AR	CACHE NATIONAL FOREST	67.39±

FED. ROAD DIST. NO.	STATE	PROJECT NO.	FISCAL YEAR	SHEET NO.	TOTAL SHEETS
UTAH	UTAH	F-021-1(3)		3	

DATE	RIGHT OF WAY INSTRUMENTS				
9-11-67	ORIGINAL SUBMISSION FOR R/W AUTH.				
	REVISIONS				
	R/W DES. REV. BY:	MAPS CORR. BY:	PARCELS AFFECTED	REQUEST BY:	REMARKS:
9-8-69	L.J.M.	E.M.K.	15:ARI	E.G.H.	REINSTATE PARCEL

#1
Δ 18°13' RT.
D 3°00'
R 1909.86
T 406.33
L 407.22
LS 200.0'
PI 386+36.50
N 500,406.027
E 1,000,541.105

#2
Δ 9°45' RT.
D 2°00'
R 2864.79
T 344.39
L 287.50
LS 200.0
PI 398+04.72
N 500,781.671
E 1,001,653.027