
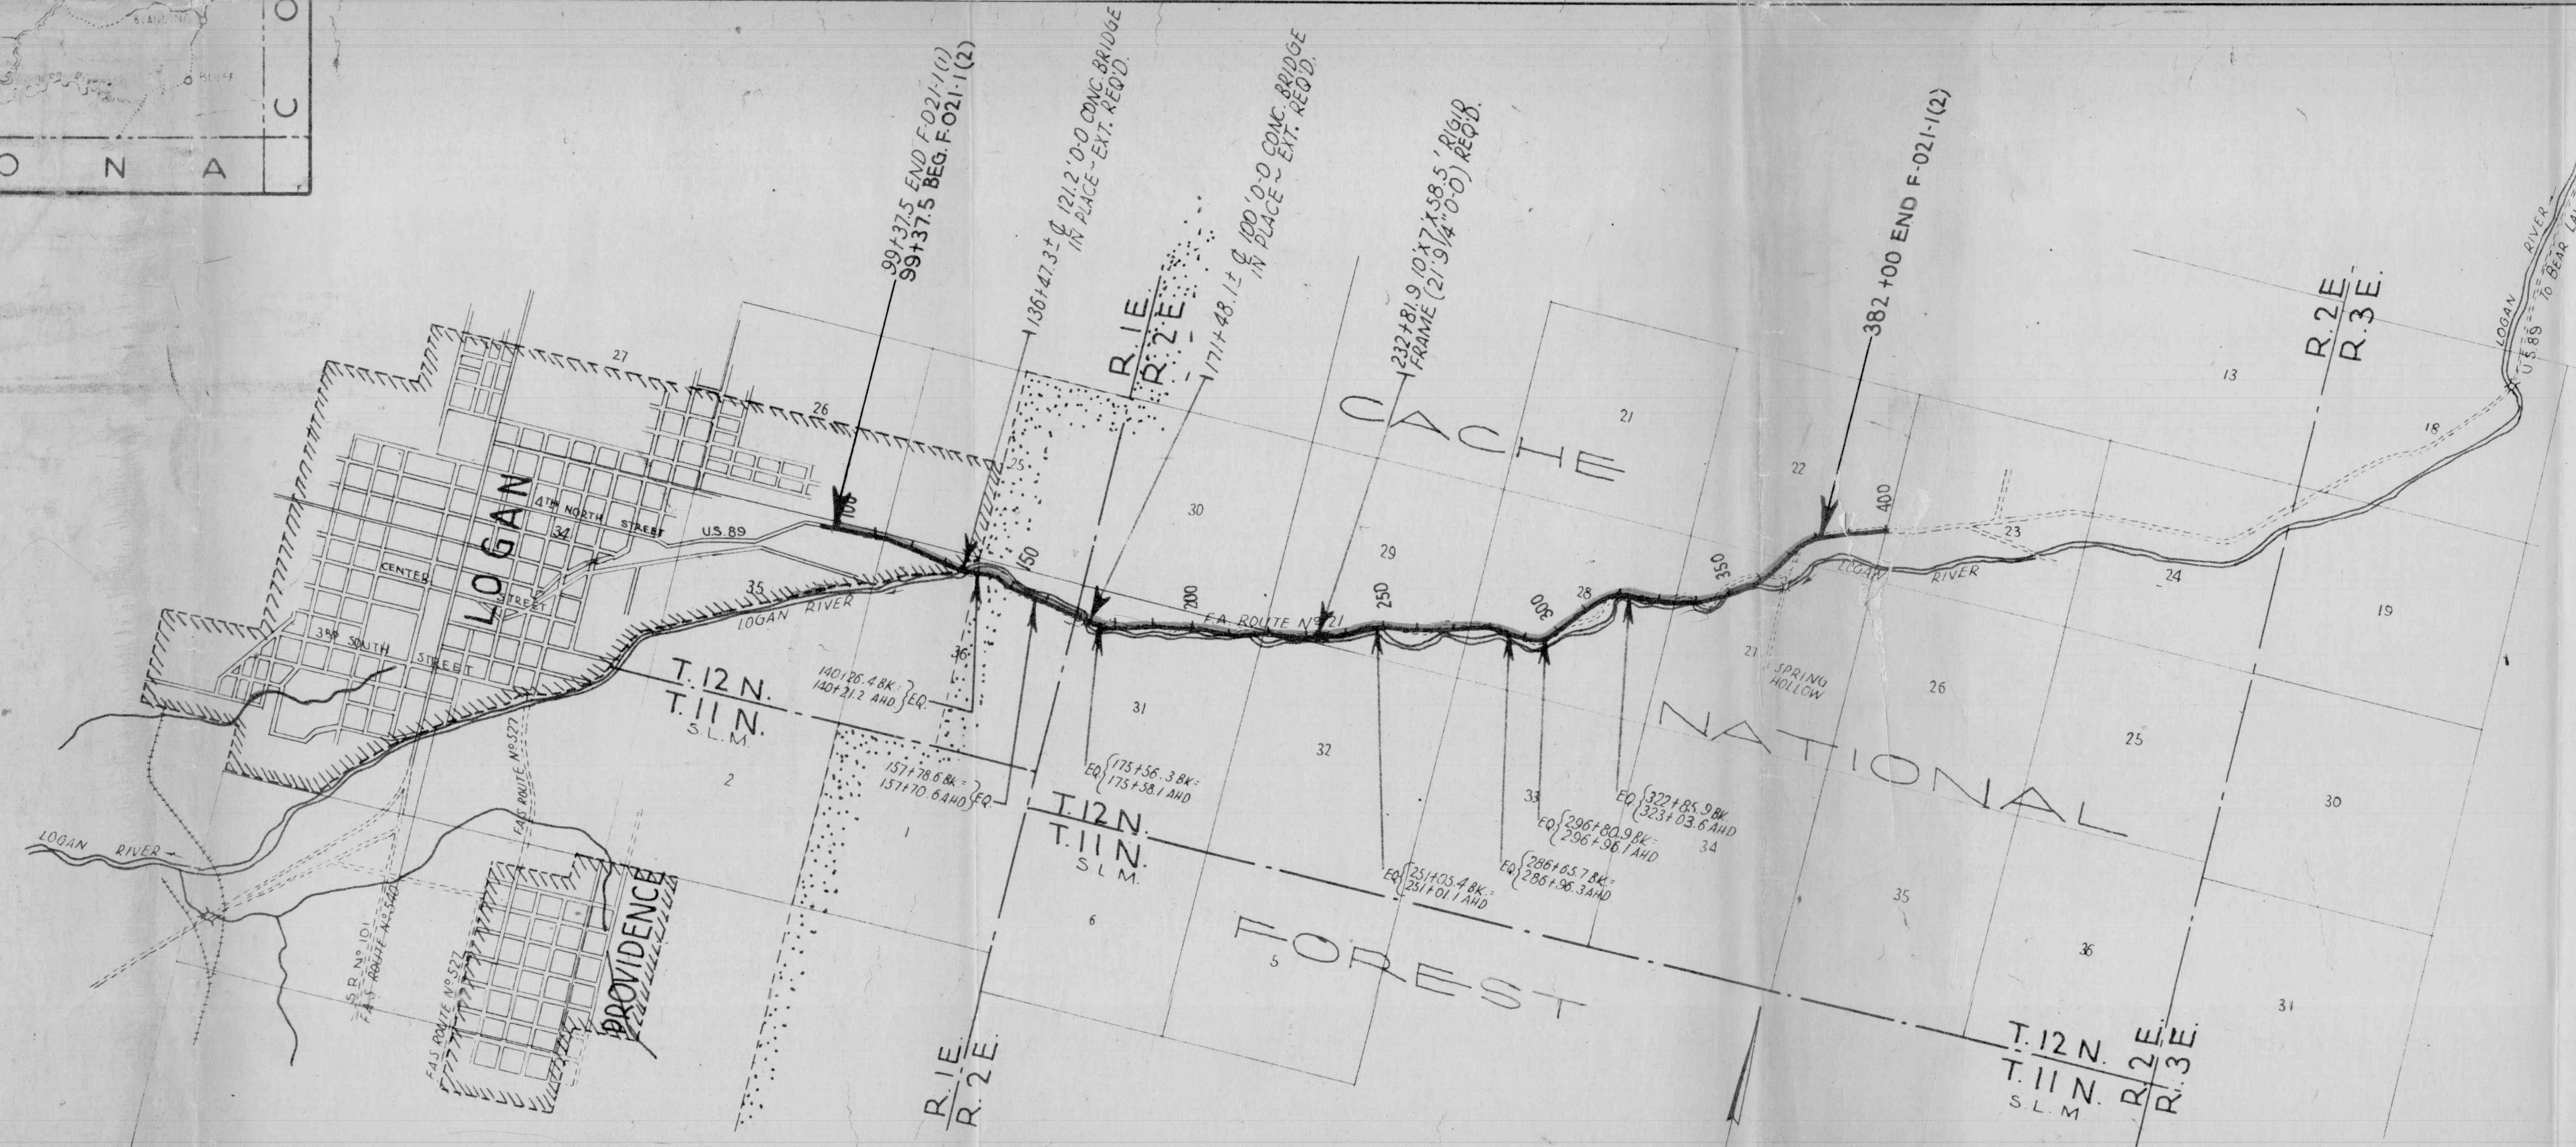


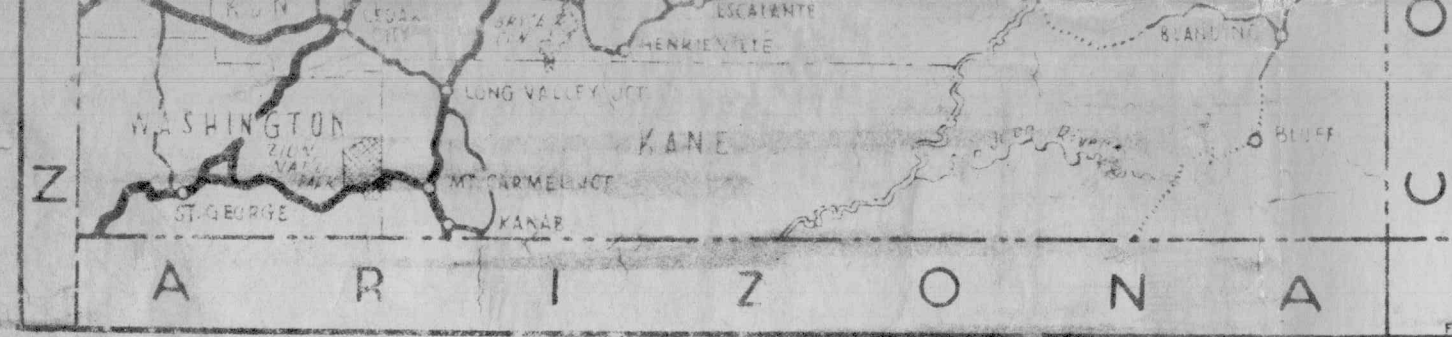

STATE ROAD COMMISSION OF UTAH
RECOMMENDED FOR APPROVAL: _____ 1959

ASSISTANT DIRECTOR OF HIGHWAYS FOR ENGINEERING
APPROVED: _____ 1959

DIRECTOR OF HIGHWAYS


DEPARTMENT OF COMMERCE
BUREAU OF PUBLIC ROADS

SCALE: 1"=3000'

PARCEL NO	OWNER	NET AC.
021-1-1:A	S UTAH STATE UNIVERSITY	1.82±
" " :2:A	S.F. JACOBSEN ET UX	0.10±
" " :3:A	LOGAN GOLF & COUNTRY CLUB	0.15±

LOGAN CITY
INCORPORATED

FED. ROAD DIST. NO	STATE	PROJ. NO.	FISCAL YEAR	SHEET NO.	TOTAL SHEET
UTAH	UTAH	F-021-1(2)	POST WAR	3	42

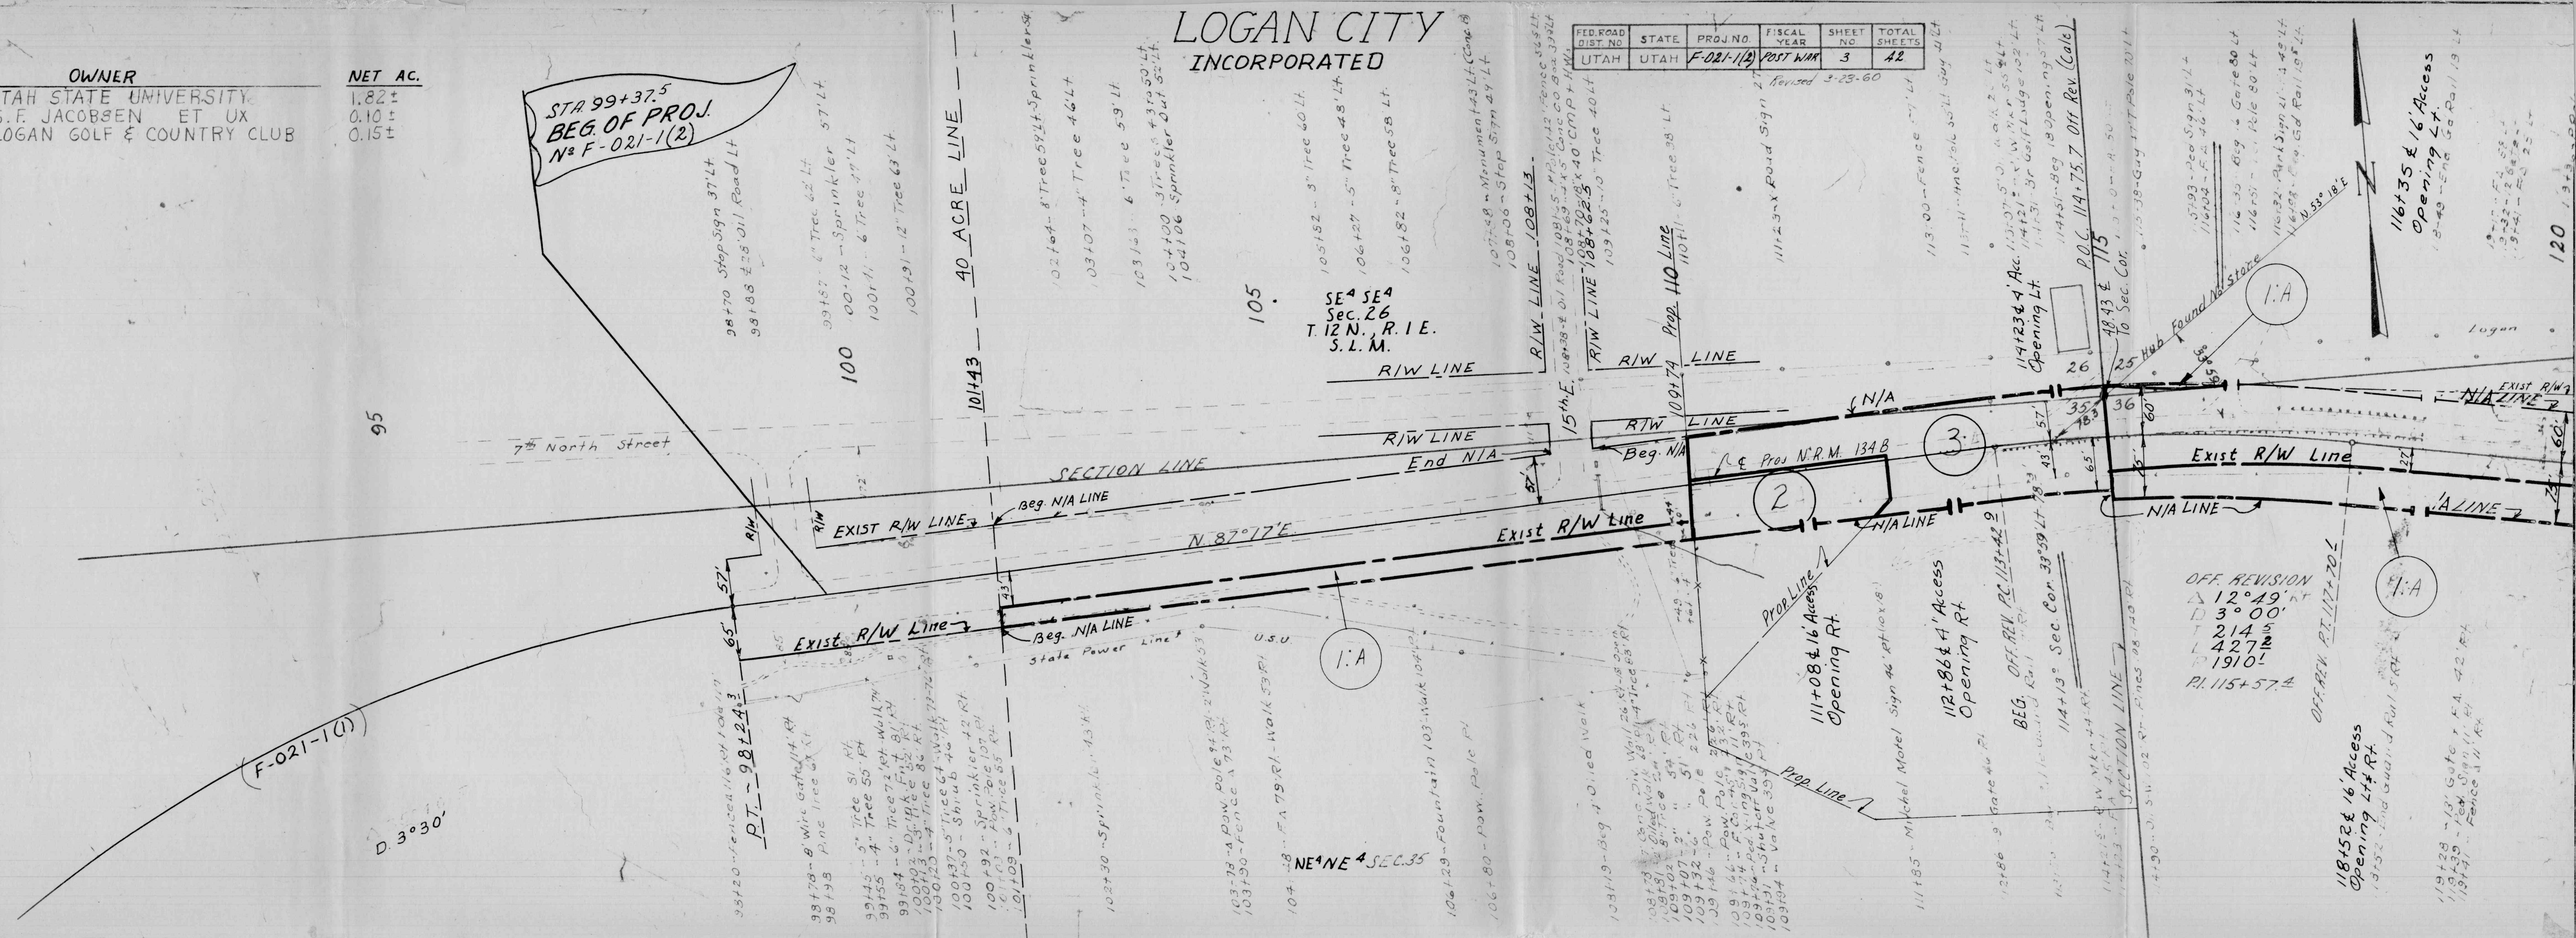


LOGAN CITY
INCORPORATED
SW⁴ SW⁴ SEC 25


FED. ROAD DIST. NO.	STATE	PROJ. NO.	FISCAL YEAR	SHEET NO.	TOTAL SHEETS
UTAH	UTAH	F-021-1(2)	POST WAR	A	42

REVISED 8-31-60
SW⁴ SE⁴ SEC. 25
T12N, R1E, S1M.
SECTION LINE 7

FIELD REVISION
 $\Delta = 41^{\circ}29' LT.$
 $D = 14^{\circ}00'$
 $R = 410.28$
 $T = 155.4$
 $L = 296.3$
 $PI = 149+64.2$


CACHE NATIONAL FOREST

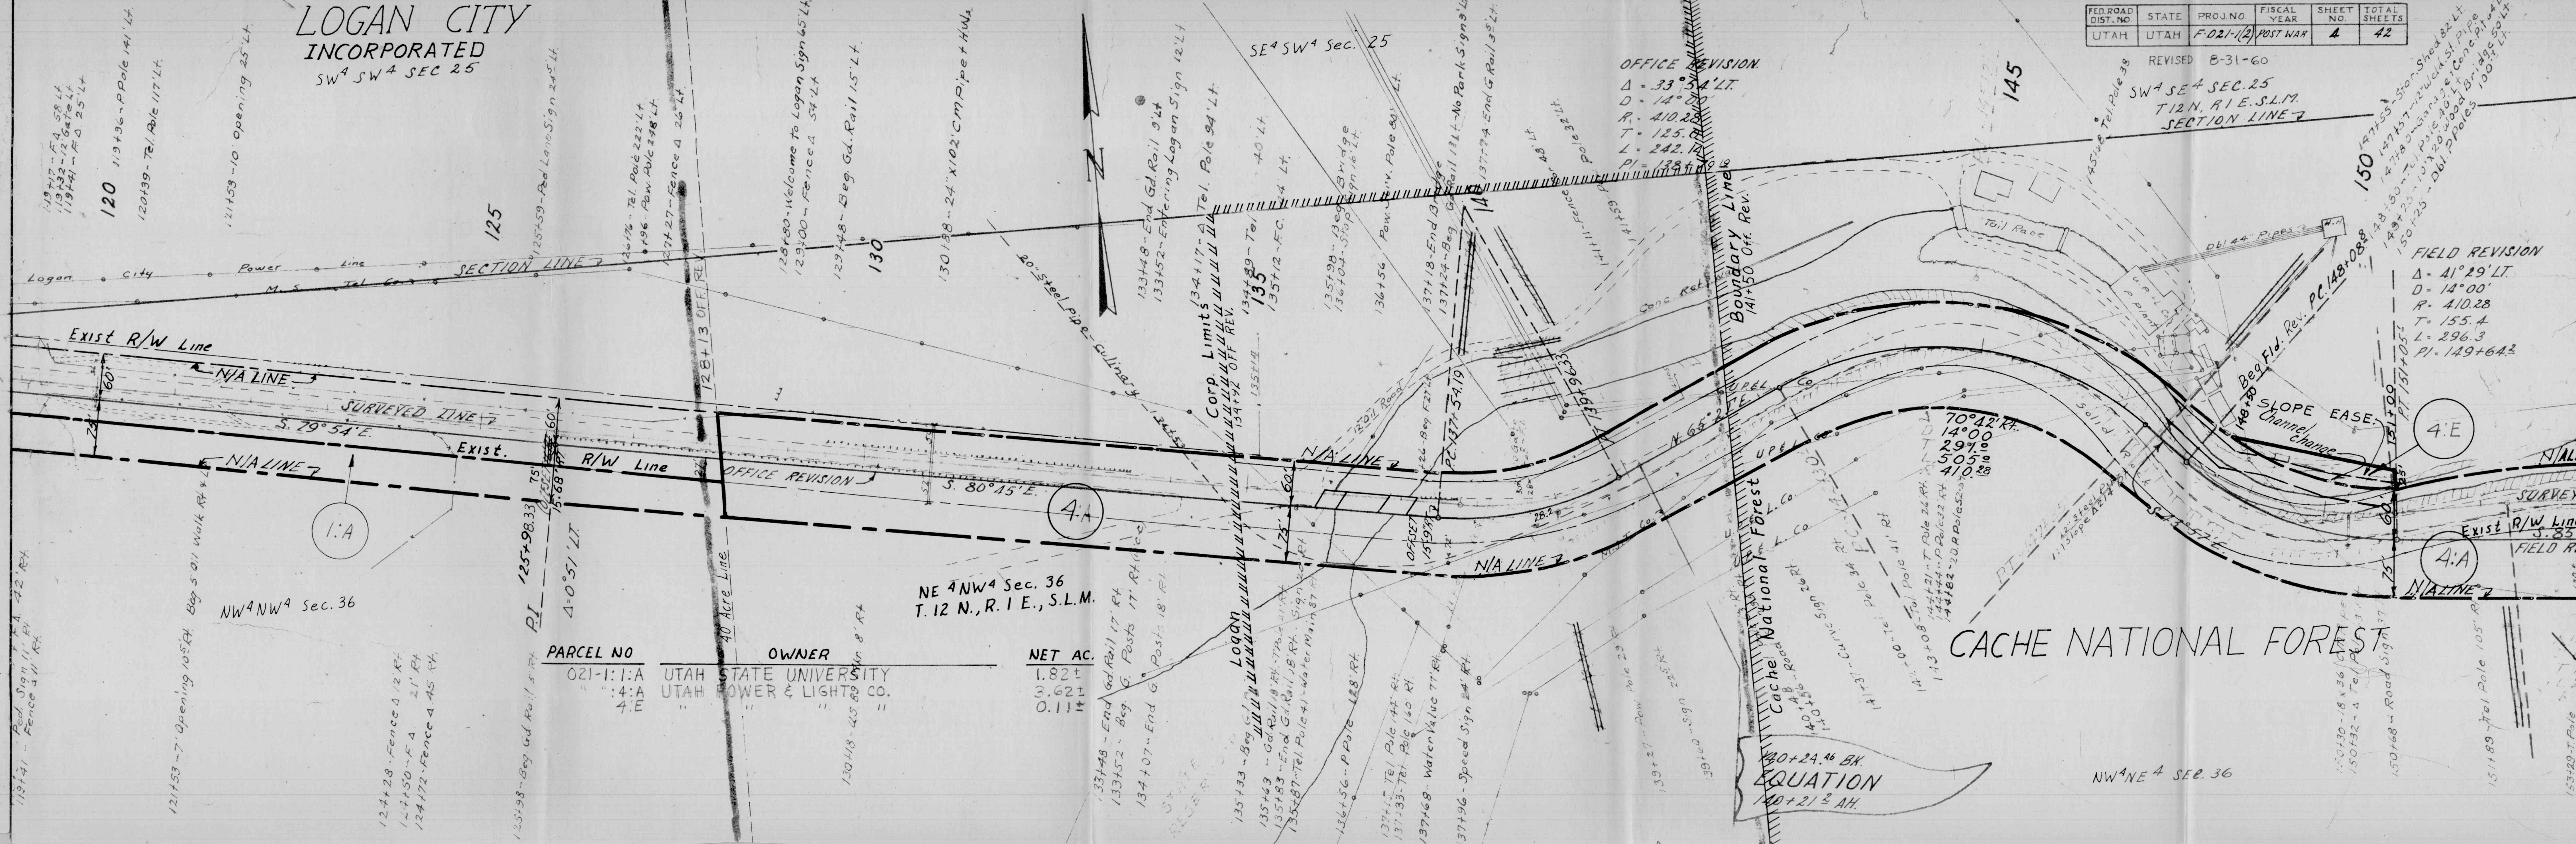

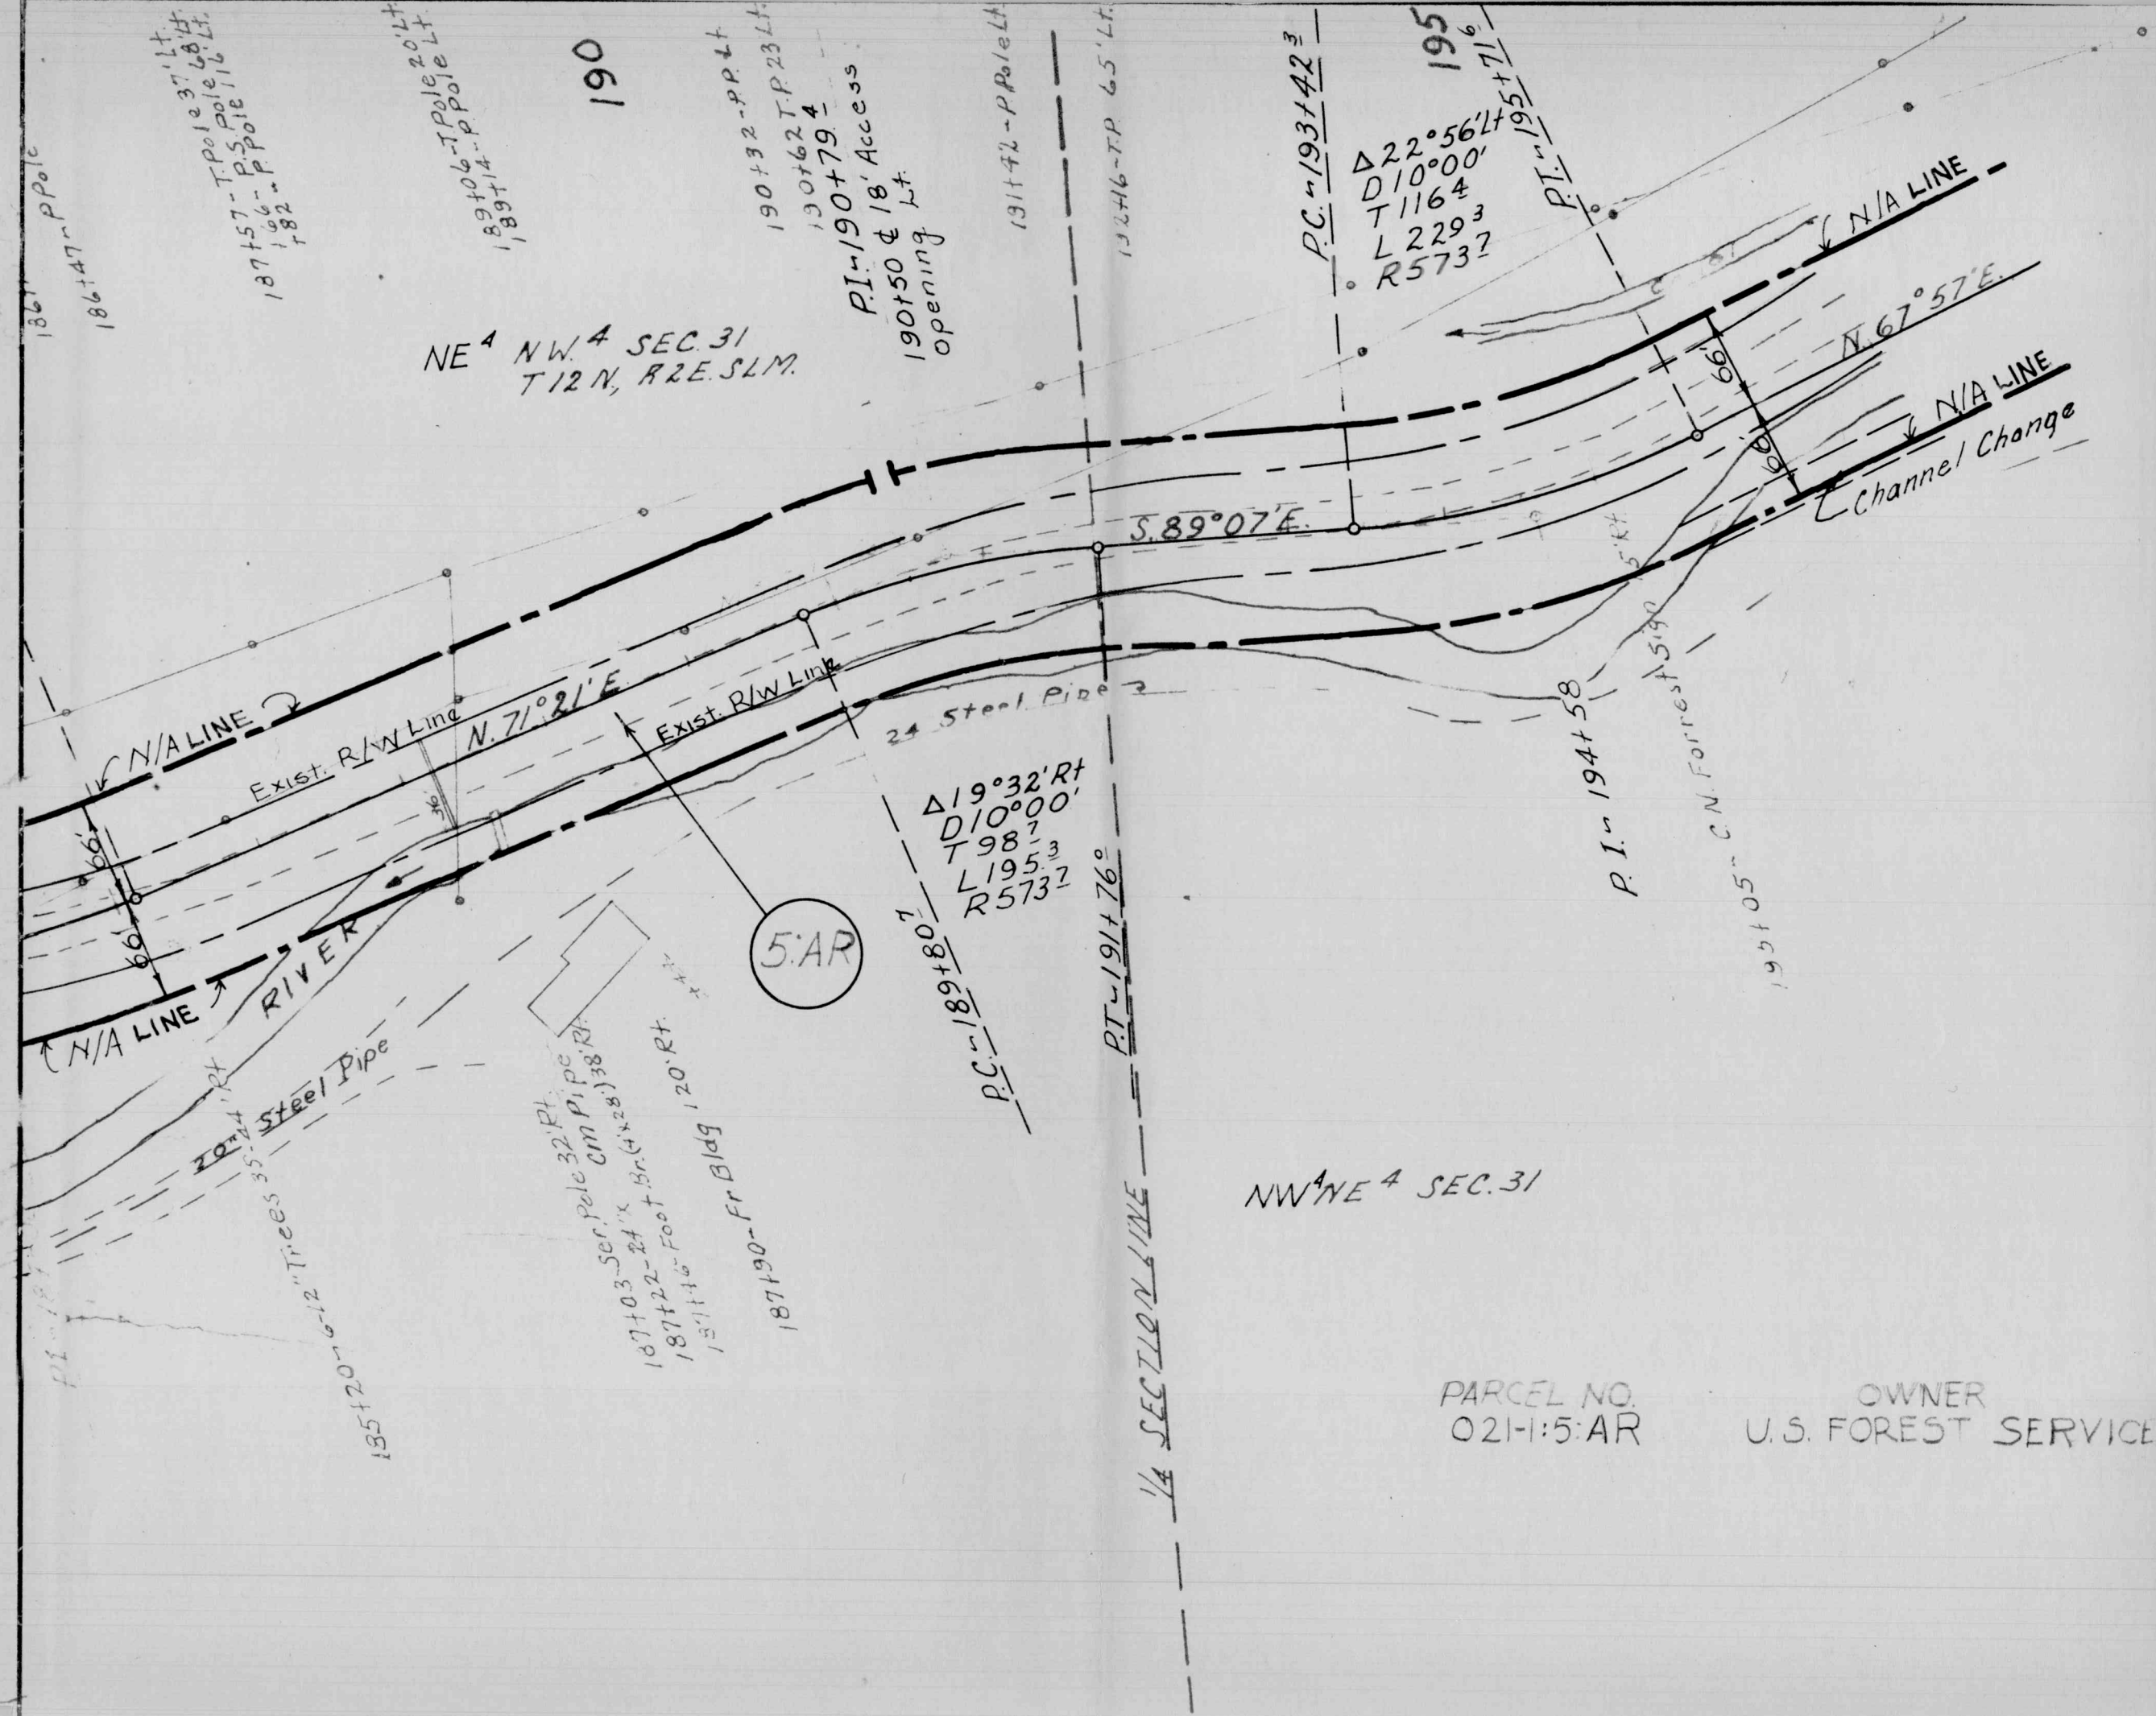

CACHE NATIONAL FOREST


FED. ROAD DIST. NO.	STATE	PROJ. NO.	FISCAL YEAR	SHEET NO.	TOTAL SHEETS
UTAH	UTAH	F-021-1(2)	POST WAR	6	42

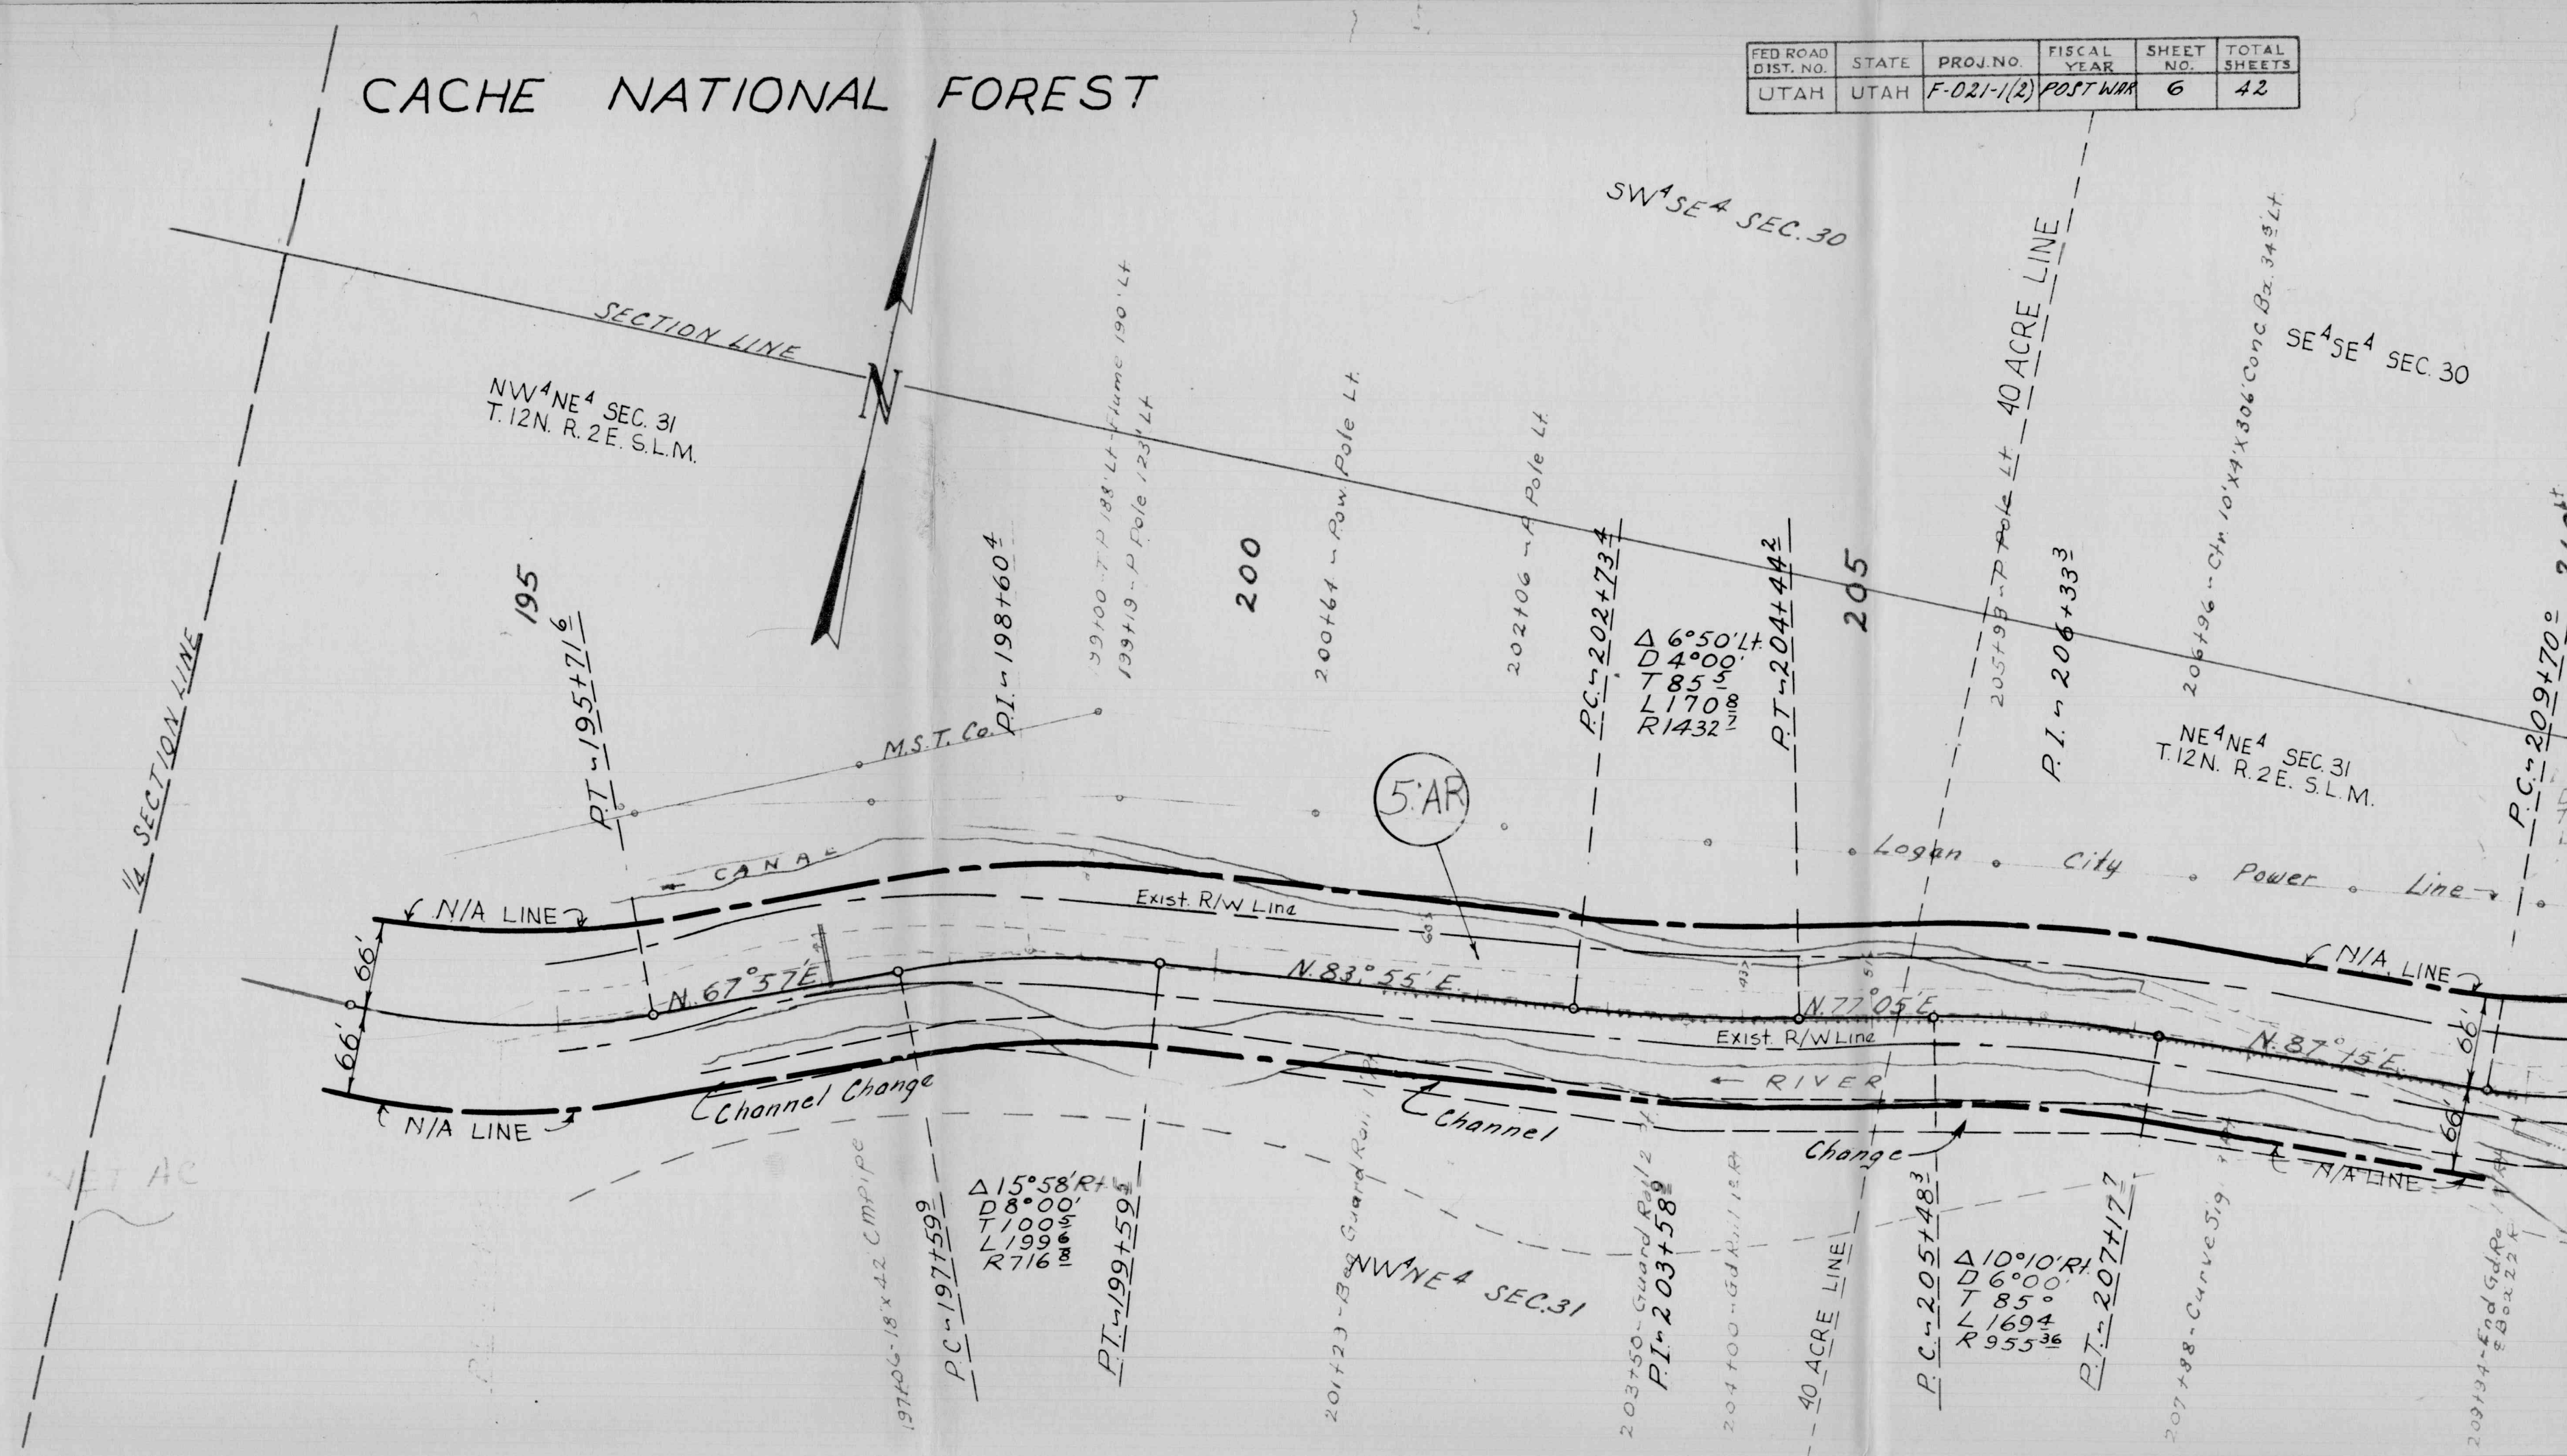


CACHE NATIONAL FOREST

FED ROAD DIST. NO.	STATE	PROJ. NO.	FISCAL YEAR	SHEET NO.	TOTAL SHEET
UTAH	UTAH	F-021-1(2)	POST WAR	7	42.

Revision
 $\Delta = 22^{\circ} 10' \text{ Lt.}$
 $D = 8^{\circ} 00'$
 $T = 1404$
 $L = 2771$
 $R = 716.8$
 $PI = 241 + 74$

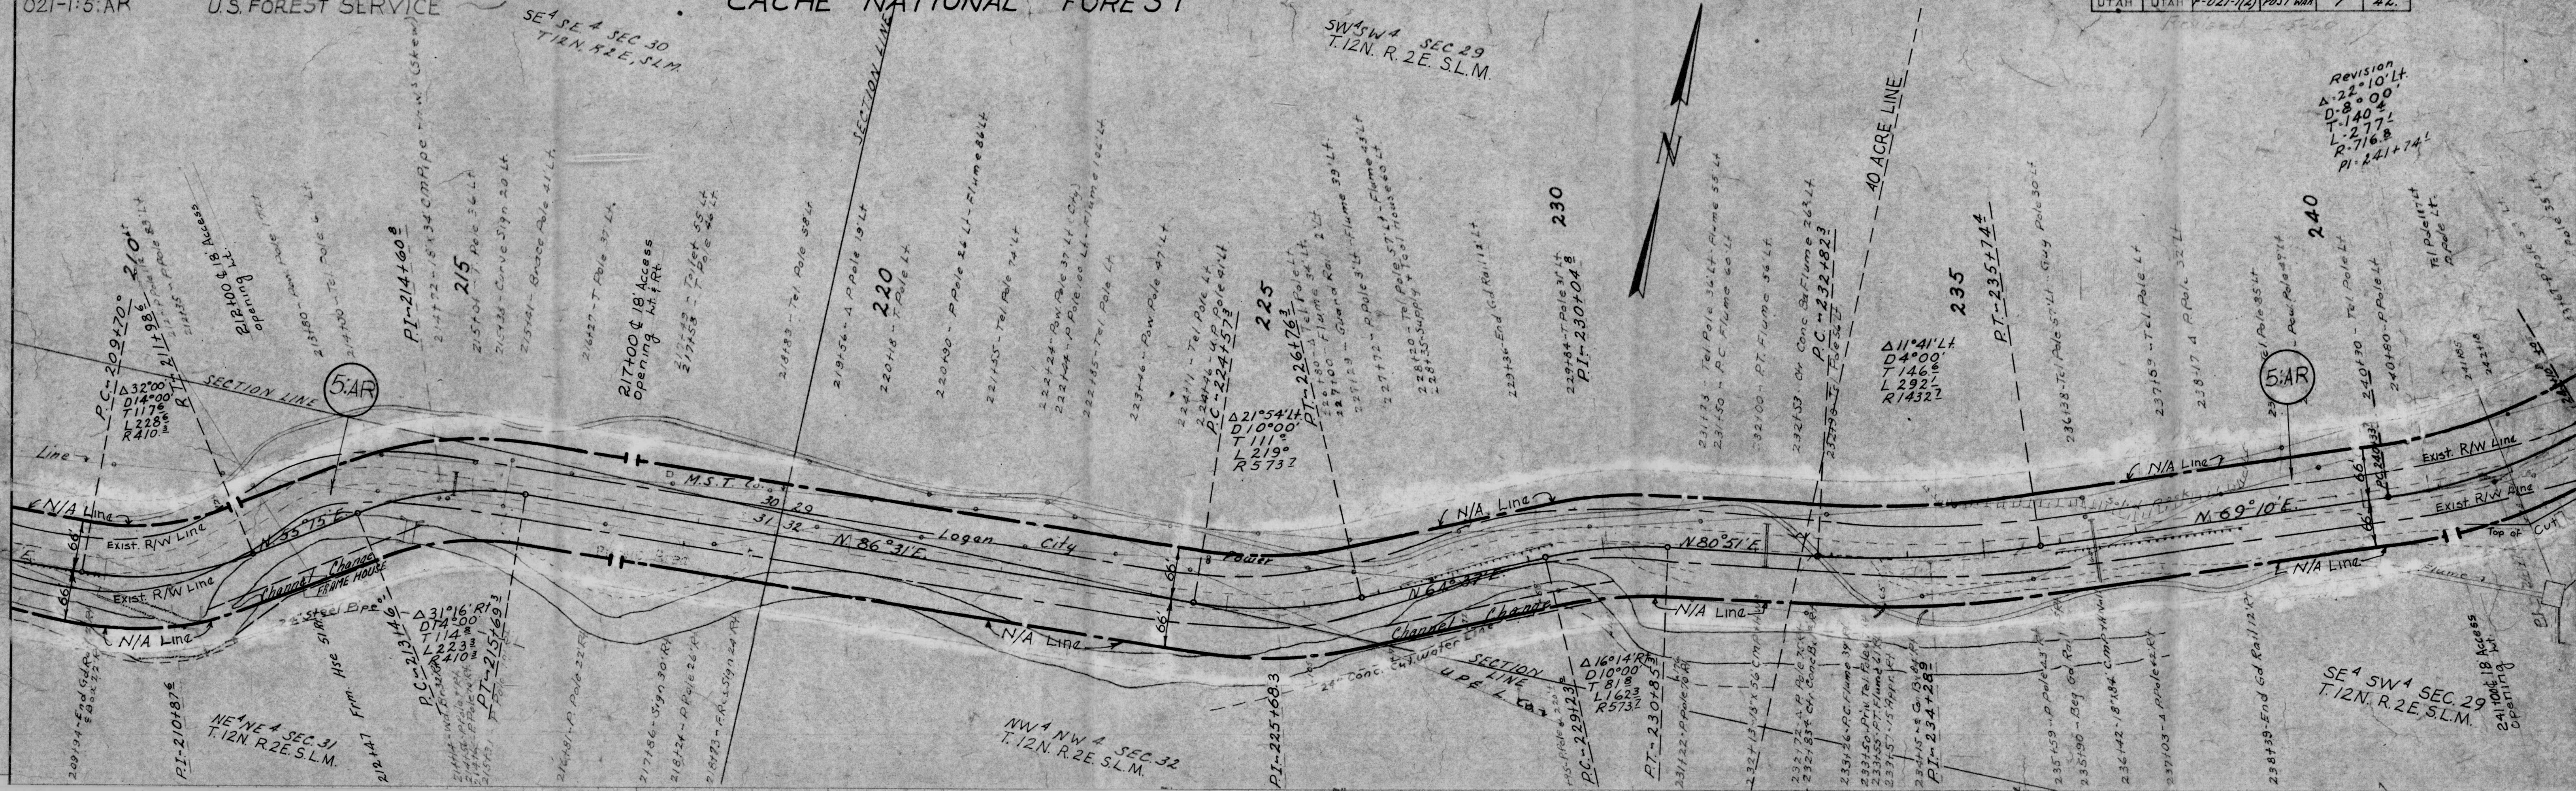

PLAN	SURVEYED	BY	DATE
NOTE BOOK	PLOTTED	W.E. MICKELTON	1958
NO 10215	ALIGNMENT CHECKED	"	"
10214	RT OF WAY CHECKED	J.P. THORNTON	1960
	RETRACTED		

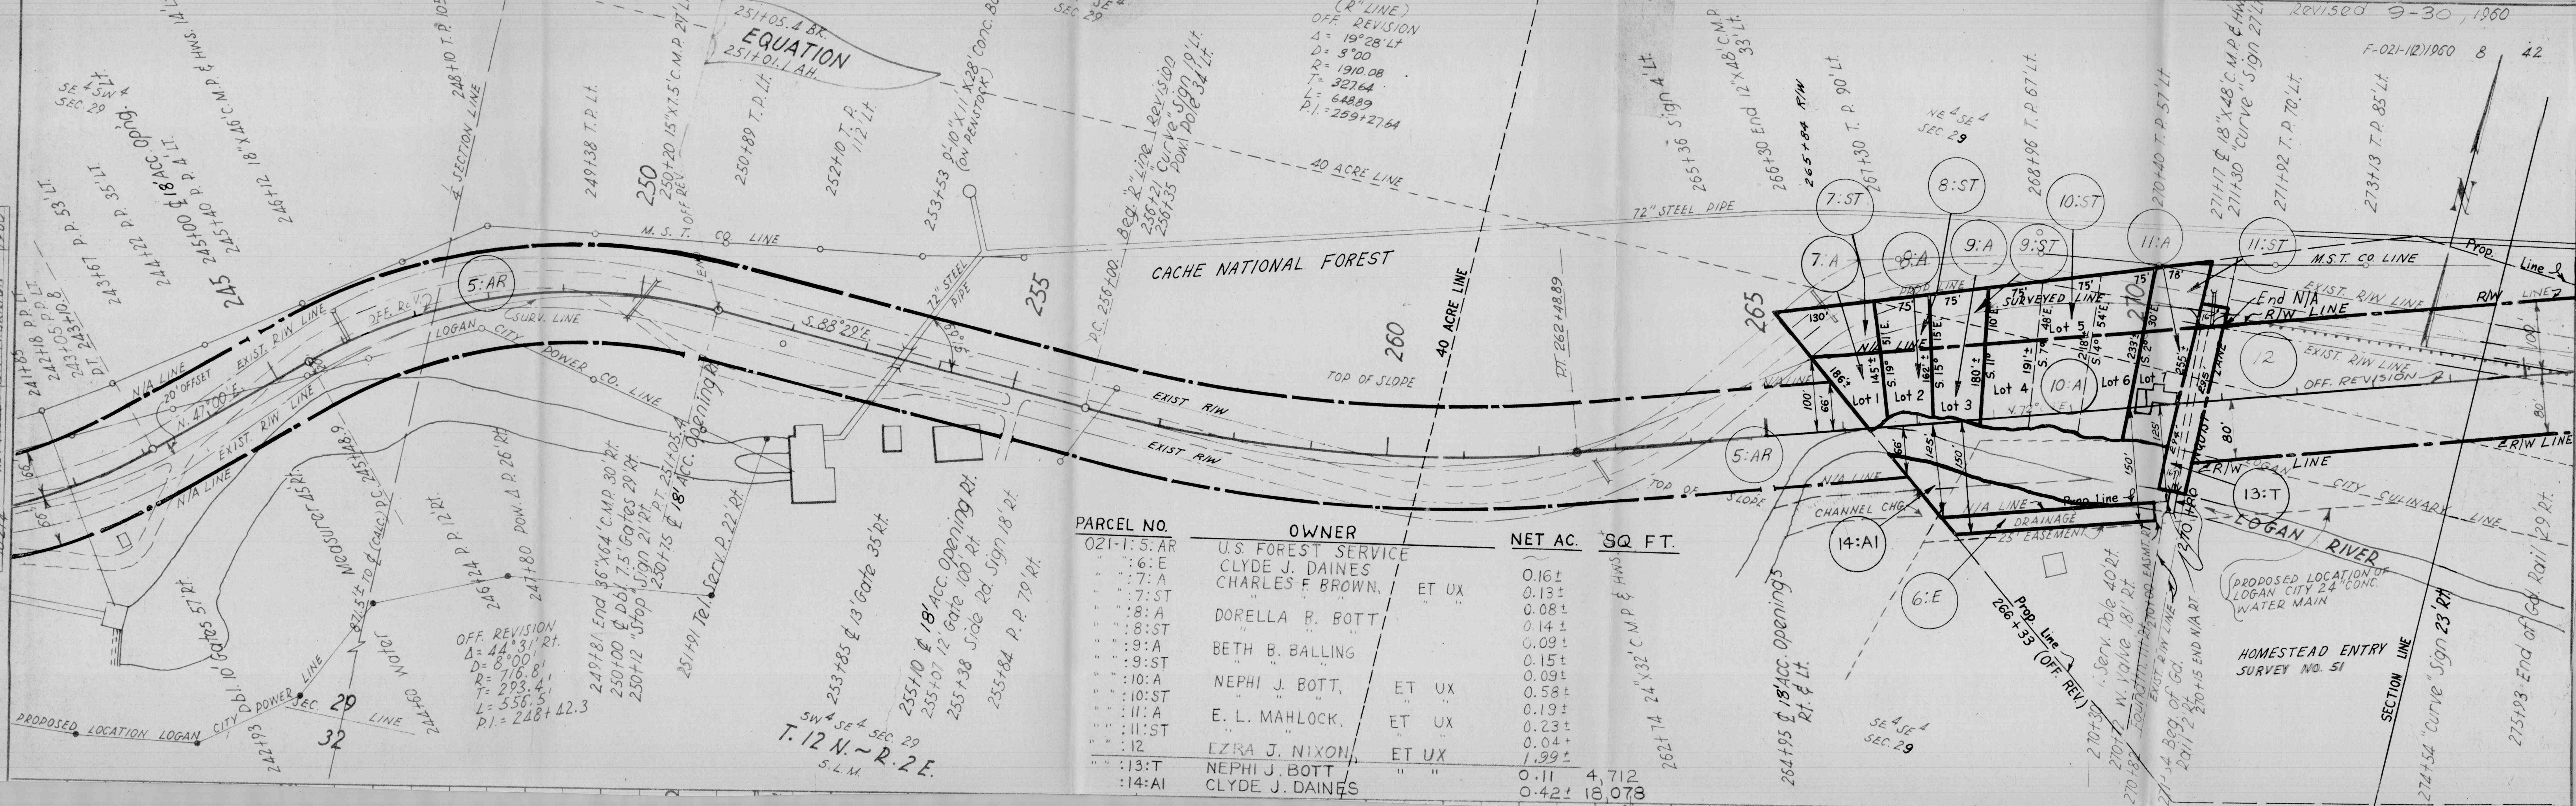

PLAN	SURVEYED	BY	DATE
NOTE BOOK	PLOTTED	W.E. MICKELSON	1958
NO 18345	ALIGNMENT CHECKED	W.E. MICKELSON	" "
18345	RT OF WAY CHECKED		
	TRAILED	D.J. KIRK	1962

HOMESTEAD ENTRY
SURVEY NO. 51

CACHE NATIONAL FOREST

286+90.0 BL.
EQUATION
287+22.15 An.

296 + 80.9 BL.
EQUATION
296 + 96.1 An.


PARCEL NO.
021-1:5:AR
12

OWNER
U.S. FOREST SERVICE

NET AC.
1.99±

CACHE NATIONAL FOREST

FED. ROAD DIST. NO.	STATE	PROJ. NO.	FISCAL YEAR	SHEET NO.	TOTAL SHEET
UTAH	UTAH	F-021-1(2)	POST WAR	10	42.

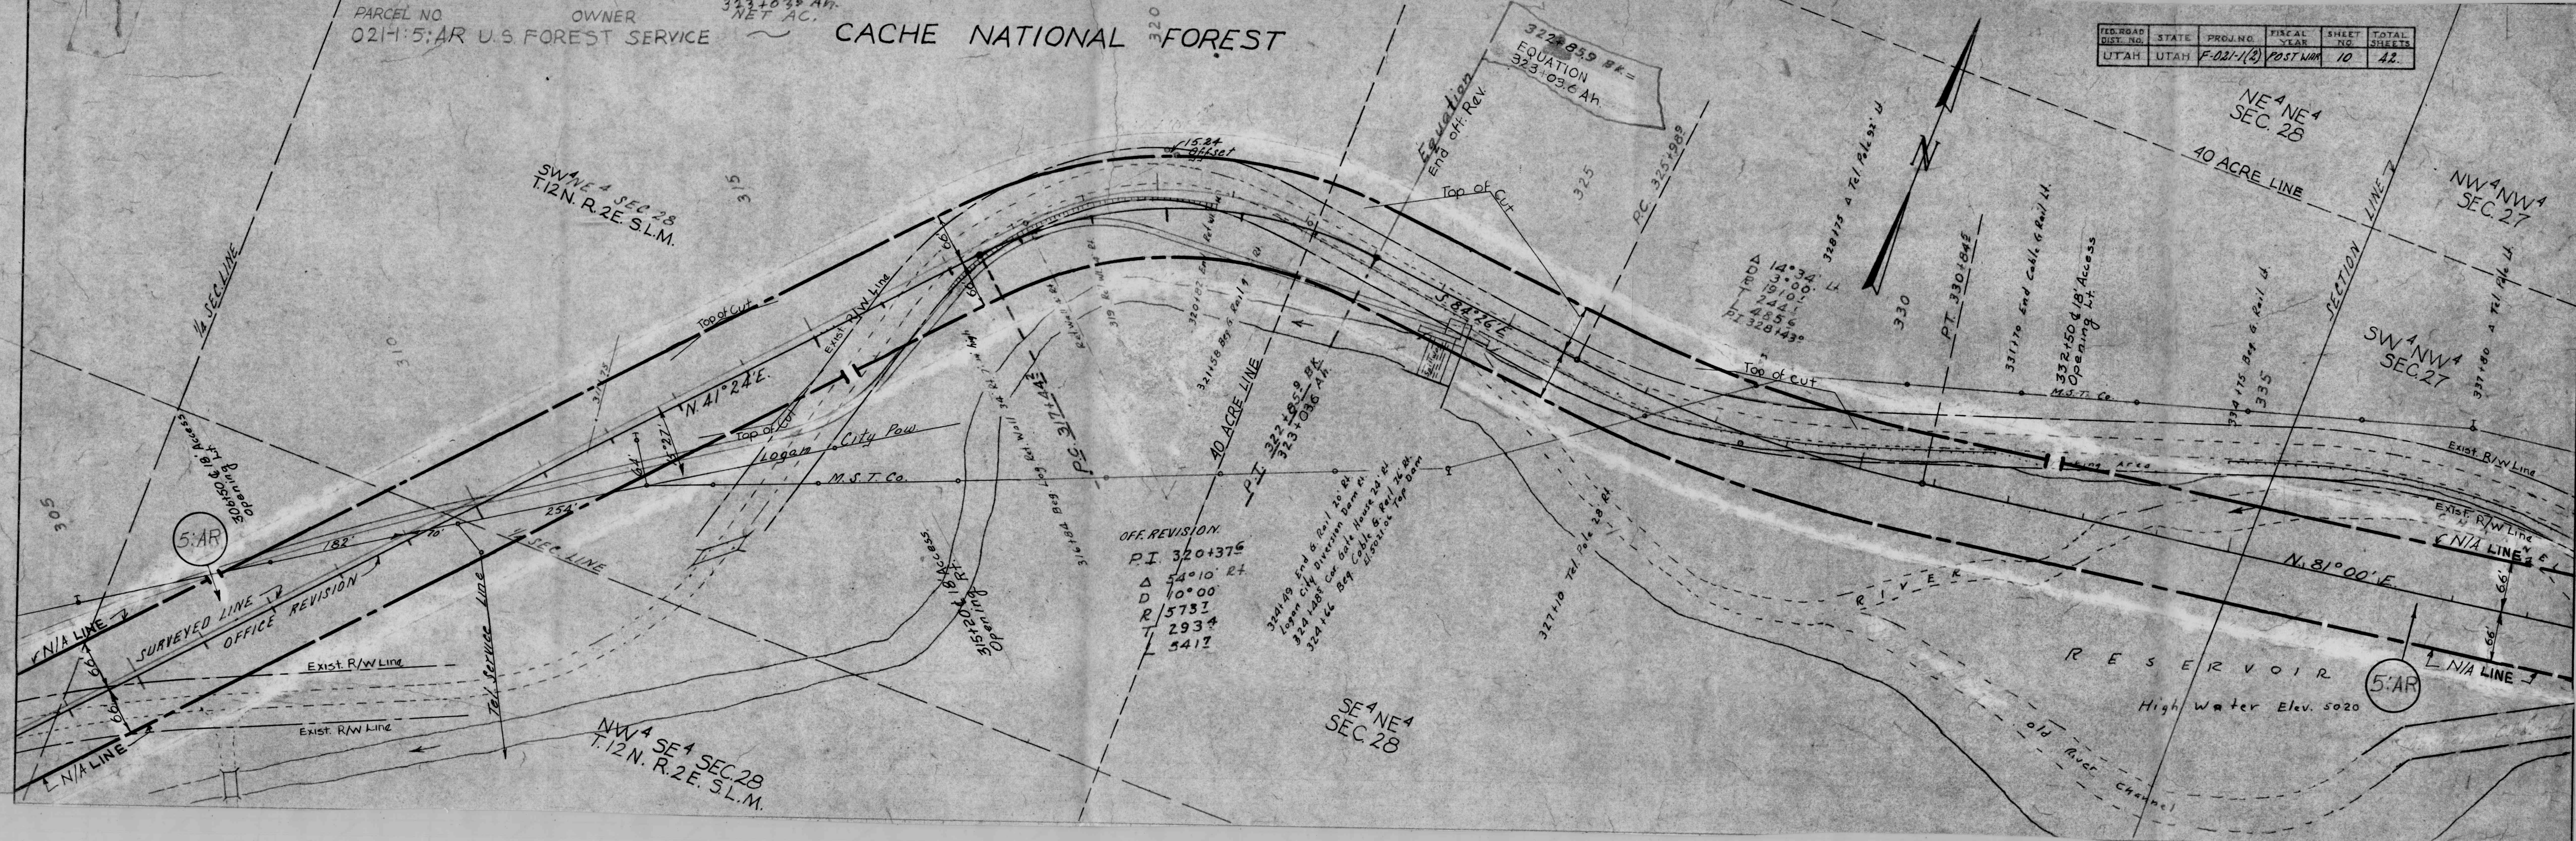


OWNER
U. S. Forest Service

NET AC

CACHE NATIONAL FOREST

LOCAL DIST. NO.	STATE	PROJ. NO.	FISCAL YEAR	SHEET NO.	TOTAL SHEETS
UTAH	UTAH	F-021-1(12)	POST WAR	11	42

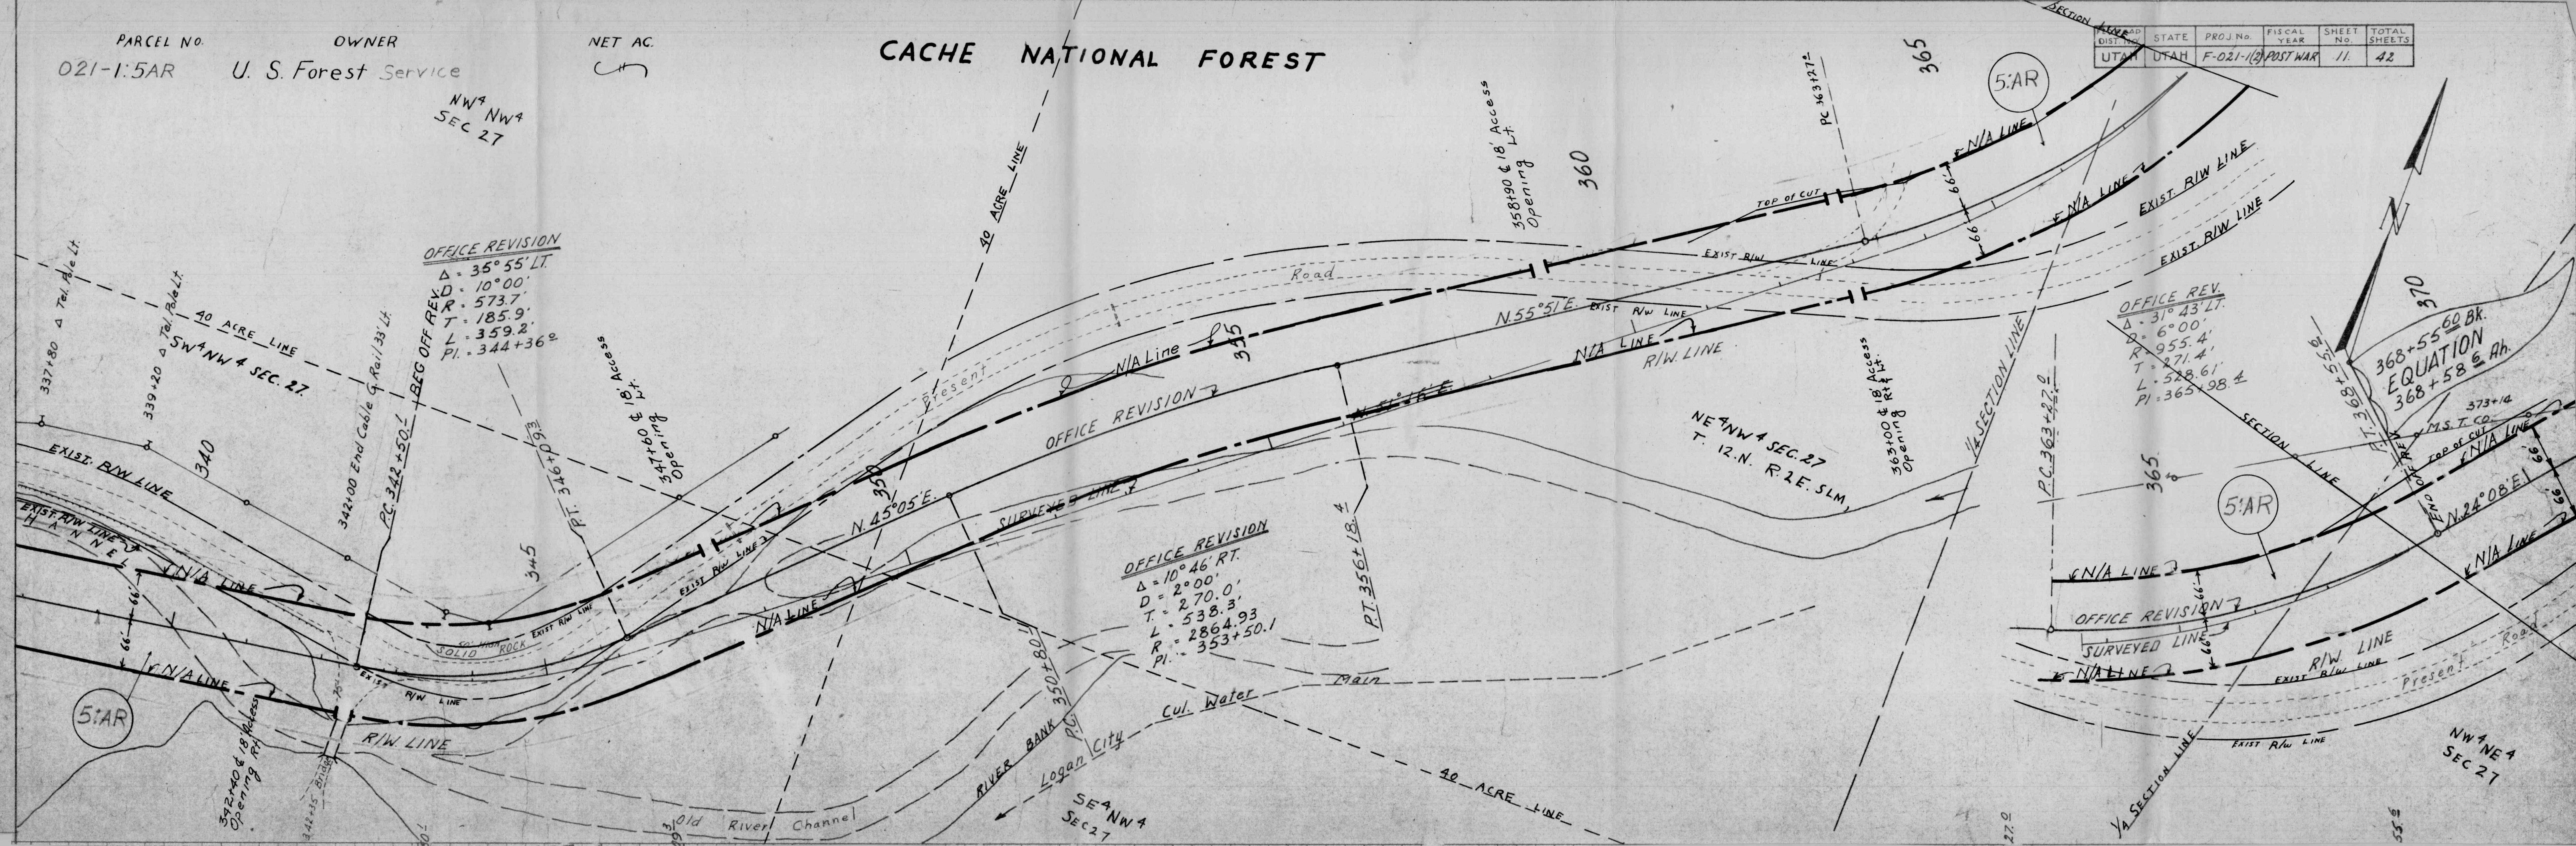

CACHE NATIONAL FOREST

STA 382+00
END OF PROJECT
Nº F-021-1(2)

FED. ROAD DIST. NO.	STATE	PROJ. NO.	FISCAL YEAR	SHEET NO.	TOTAL SHEETS
UTAH	UTAH	F-021-1(2)	POST WAR	12	42

